CELLAR KEY PLAN

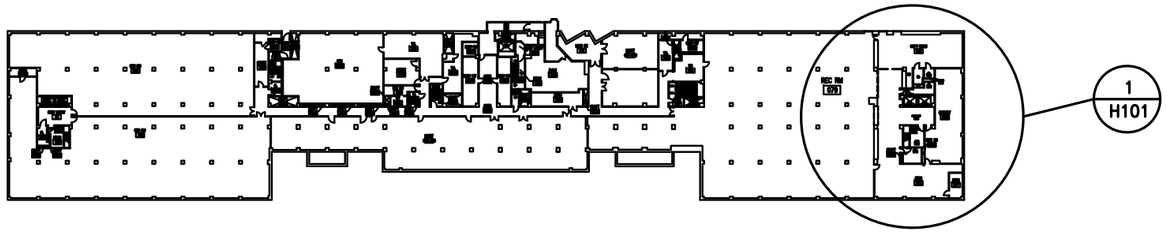

GENERAL NOTES

1 - This 12"x12" VFT and associated mastic are non-ACM. However, ACM 9X9 VAT **may** exist underneath the VFT at this location. Contractor and APM shall verify the Presence/Absence of ACM 9X9 VAT under this 12"X12" VFT prior to commence work. If ACM 9X9 VAT are present, all layers of flooring materials adhering to the ACM 9X9 VAT shall be removed and disposed as ACM.

2 - All layers of flooring materials adhering to the ACM 9X9 VAT shall be removed and disposed as ACM

3 - All layers of flooring materials adhering to the ACM 12"X12" VAT and/or associated mastic shall be removed and disposed as ACM

4 - All demolition necessary to access this ACM to establish its presence and for removal it must be conducted within negative pressure enclosures by licensed asbestos handlers. Demolition debris may be disposed of as construction and demolition debris provided the Abatement Project Monitor determines that it is not contaminated with asbestos and there has been no disturbance of ACM within the enclosure. If the demolition debris is determined to be contaminated or ACM has been disturbed, it must be disposed of as RACM asbestos waste.

KEY	LOCATION	MATERIAL DESCRIPTION	MATERIAL CLASSIFICATION	ESTIMATED QUANTITY		NOTES
				LF	SF	
	COPY ROOM 094	12" x 12" VFT (HA 72/90/92/96) & associated mastic (HA 73/91/93/97)	PACM Contaminated		40	See General Note 1
		9" x 9" VAT (HA 111)	ACM		32	See General Note 2

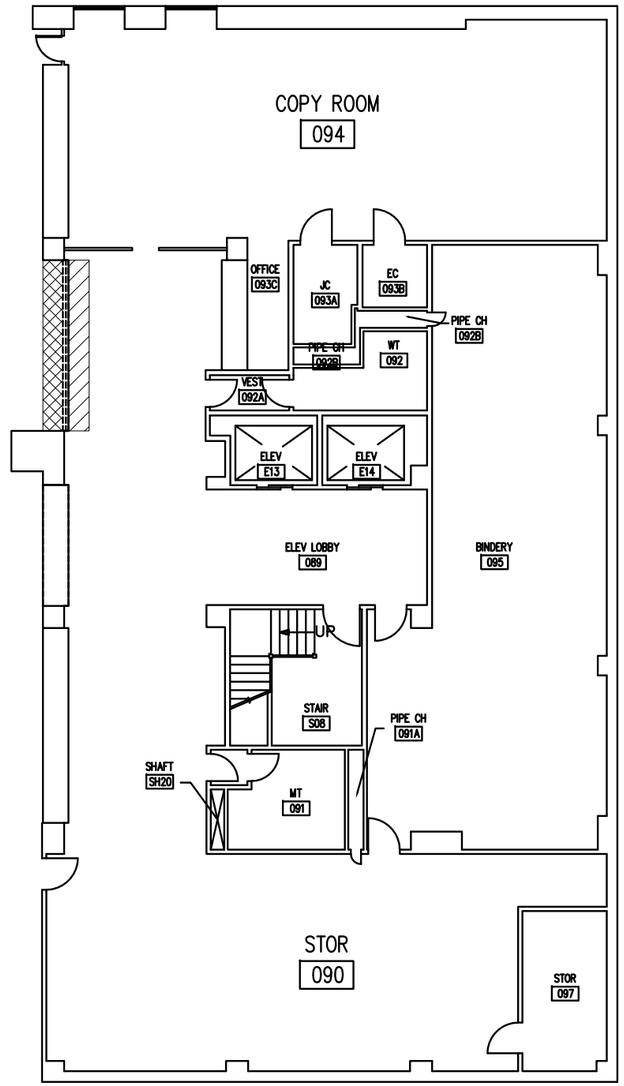

1 / H101 CELLAR ASBESTOS REMOVAL PLAN
SCALE: N.T.S.

KING'S COUNTY SUPREME COURT
360 Adams Street
Brooklyn, NY 11201

PRECISION ENVIRONMENTAL INC.
36-15A 23rd Street
Long Island City, NY 11106
Tel: 718.383.2626, Fax: 718.383.7780
www.precision-enviro.com

No.	Date	Revision

SCALE:	NOT TO SCALE
DESIGNER:	MICHAEL PARPOUNAS
DRAWN BY:	CHRISTOPHER PLUMB
CHECKED BY:	CHRISTOPHER MIKIL
DATE:	22 MAR 2023

PROJECT: KING'S COUNTY SUPREME COURT BUILDING ACCESIBILITY RENOVATIONS
ADDRESS: 360 ADAMS STREET BROOKLYN, NY 11201
DRAWING TITLE: **ASBESTOS REMOVAL PLAN**

DRAWING No.: **H101**

PRECISION PROJECT No.: 2352-23-0002

1ST FLOOR KEY PLAN

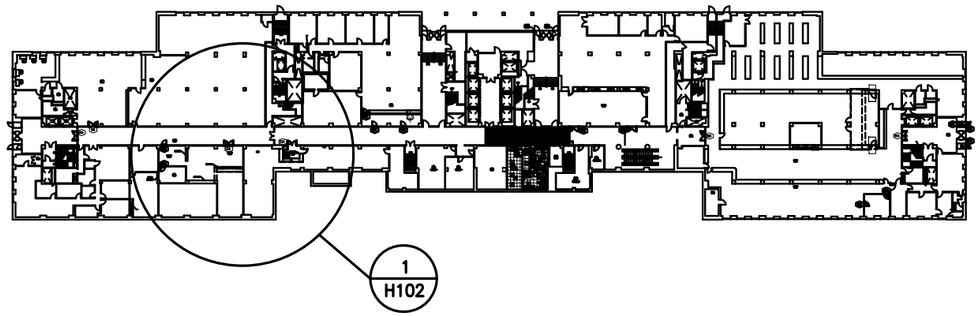

GENERAL NOTES

1 - This 12"x12" VFT and associated mastic are non-ACM. However, ACM 9X9 VAT **may** exist underneath the VFT at this location. Contractor and APM shall verify the Presence/Absence of ACM 9X9 VAT under this 12"X12" VFT prior to commence work. If ACM 9X9 VAT are present, all layers of flooring materials adhering to the ACM 9X9 VAT shall be removed and disposed as ACM.

2 - All layers of flooring materials adhering to the ACM 9X9 VAT shall be removed and disposed as ACM

3 - All layers of flooring materials adhering to the ACM 12"X12" VAT and/or associated mastic shall be removed and disposed as ACM

4 - All demolition necessary to access this ACM to establish its presence and for removal it must be conducted within negative pressure enclosures by licensed asbestos handlers. Demolition debris may be disposed of as construction and demolition debris provided the Abatement Project Monitor determines that it is not contaminated with asbestos and there has been no disturbance of ACM within the enclosure. If the demolition debris is determined to be contaminated or ACM has been disturbed, it must be disposed of as RACM asbestos waste.

KEY	LOCATION	MATERIAL DESCRIPTION	MATERIAL CLASSIFICATION	ESTIMATED QUANTITY		NOTES
				LF	SF	
	STORAGE ROOM 139	12" x 12" VFT (HA 90) & associated mastic (HA 91)	PACM Contaminated		40	See General Note 1
	HELP CENTER 122C	12" x 12" VFT (HA 68) & associated mastic (HA 69)	PACM Contaminated		4	See General Note 1
	CORRIDOR 120A, CORRIDOR 122A	Backing associated with marble wall	PACM		42	
	1ST FLOOR - SELECTIVE REMOVAL PLAN THROUGHOUT	Door core insulation	PACM		84	

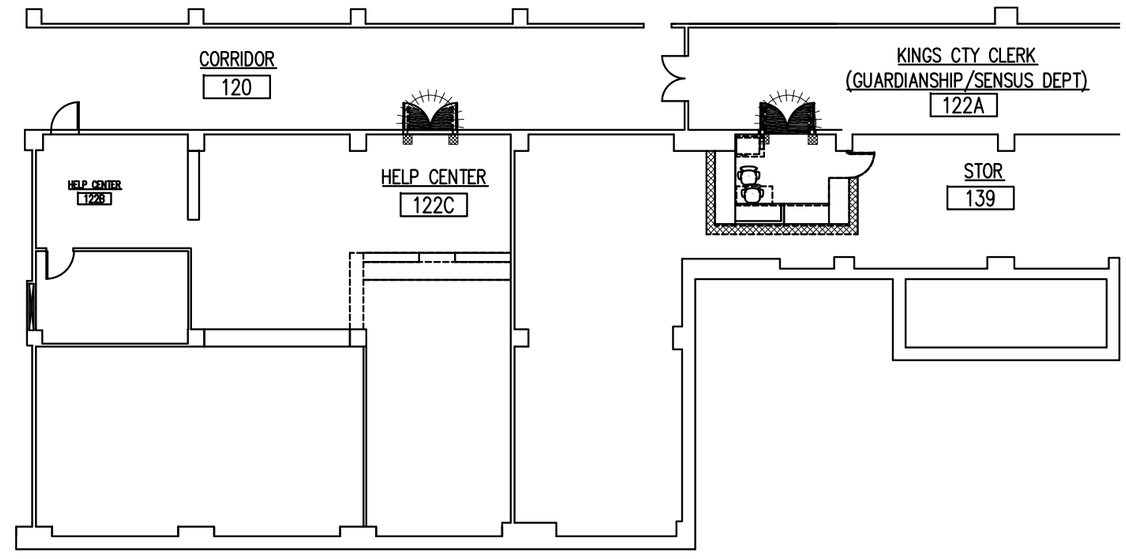

1 / H102 1ST FLOOR ASBESTOS REMOVAL PLAN
SCALE: N.T.S.

KING'S COUNTY SUPREME COURT
360 Adams Street
Brooklyn, NY 11201

PRECISION ENVIRONMENTAL INC.
36-15A 23rd Street
Long Island City, NY 11106
Tel: 718.383.2626, Fax: 718.383.7780
www.precision-enviro.com

No. Date Revision

SCALE:	NOT TO SCALE
DESIGNER:	MICHAEL PARPOUNAS
DRAWN BY:	CHRISTOPHER PLUMB
CHECKED BY:	CHRISTOPHER MIKIL
DATE:	22 MAR 2023

PROJECT: KING'S COUNTY SUPREME COURT BUILDING ACCESIBILITY RENOVATIONS
ADDRESS: 360 ADAMS STREET BROOKLYN, NY 11201

DRAWING TITLE: **ASBESTOS REMOVAL PLAN**

DRAWING No.: **H102**

PRECISION PROJECT No.: 2352-23-0002

1ST FLOOR KEY PLAN

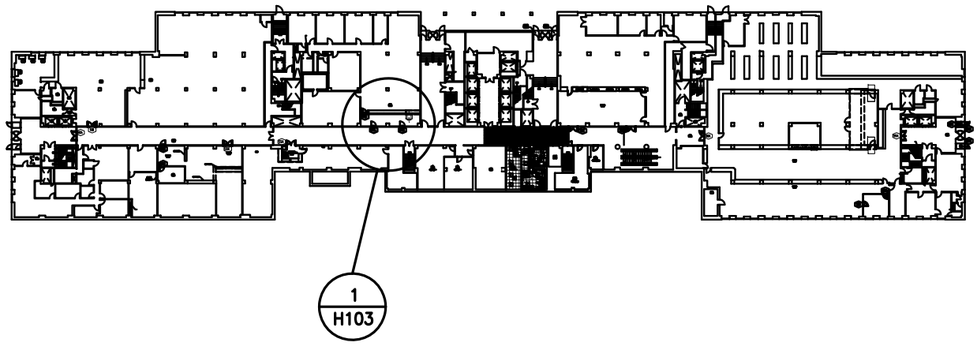

GENERAL NOTES

1 - This 12"x12" VFT and associated mastic are non-ACM. However, ACM 9X9 VAT **may** exist underneath the VFT at this location. Contractor and APM shall verify the Presence/Absence of ACM 9X9 VAT under this 12"X12" VFT prior to commence work. If ACM 9X9 VAT are present, all layers of flooring materials adhering to the ACM 9X9 VAT shall be removed and disposed as ACM.

2 - All layers of flooring materials adhering to the ACM 9X9 VAT shall be removed and disposed as ACM

3 - All layers of flooring materials adhering to the ACM 12"X12" VAT and/or associated mastic shall be removed and disposed as ACM

4 - All demolition necessary to access this ACM to establish its presence and for removal it must be conducted within negative pressure enclosures by licensed asbestos handlers. Demolition debris may be disposed of as construction and demolition debris provided the Abatement Project Monitor determines that it is not contaminated with asbestos and there has been no disturbance of ACM within the enclosure. If the demolition debris is determined to be contaminated or ACM has been disturbed, it must be disposed of as RACM asbestos waste.

KEY	LOCATION	MATERIAL DESCRIPTION	MATERIAL CLASSIFICATION	ESTIMATED QUANTITY		NOTES
				LF	SF	
	OFFICE 144	12" x 12" VFT (HA 78) & associated mastic (HA 79)	PACM Contaminated		24	See General Note 1
	OFFICE 144	Door core insulation	PACM		21	

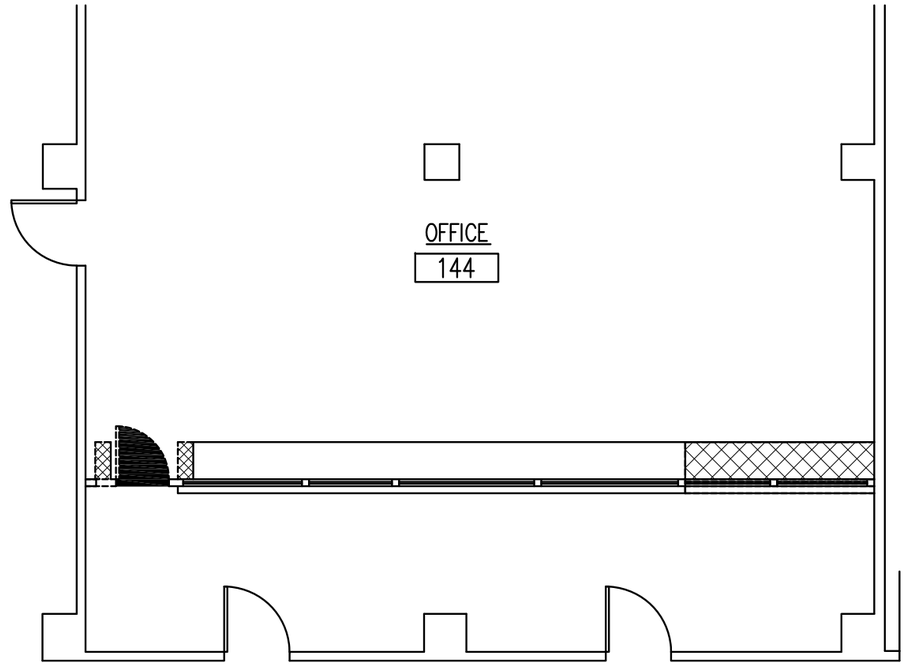

1 / H103 1ST FLOOR ASBESTOS REMOVAL PLAN
SCALE: N.T.S.

KING'S COUNTY SUPREME COURT
360 Adams Street
Brooklyn, NY 11201

PRECISION ENVIRONMENTAL INC.
36-15A 23rd Street
Long Island City, NY 11106
Tel: 718.383.2626, Fax: 718.383.7780
www.precision-enviro.com

No. Date Revision

SCALE:	NOT TO SCALE
DESIGNER:	MICHAEL PARPOUNAS
DRAWN BY:	CHRISTOPHER PLUMB
CHECKED BY:	CHRISTOPHER MIKIL
DATE:	22 MAR 2023

PROJECT: KING'S COUNTY SUPREME COURT BUILDING ACCESIBILITY RENOVATIONS
ADDRESS: 360 ADAMS STREET BROOKLYN, NY 11201

DRAWING TITLE: **ASBESTOS REMOVAL PLAN**

DRAWING No.: **H103**

PRECISION PROJECT No.: 2352-23-0002

1ST FLOOR KEY PLAN

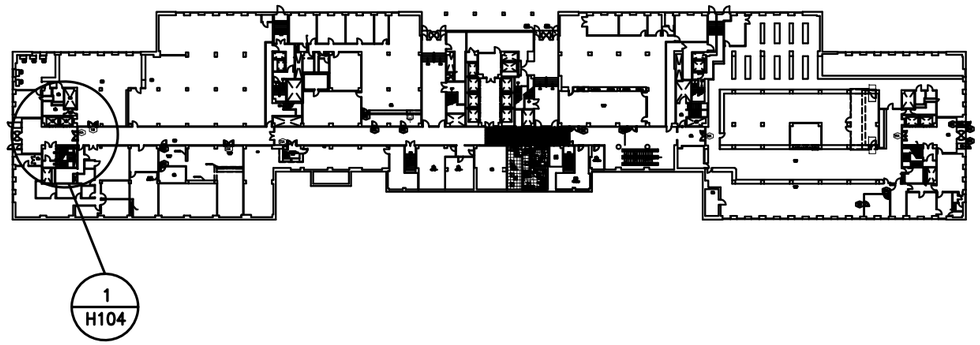

GENERAL NOTES

1 - This 12"x12" VFT and associated mastic are non-ACM. However, ACM 9X9 VAT **may** exist underneath the VFT at this location. Contractor and APM shall verify the Presence/Absence of ACM 9X9 VAT under this 12"X12" VFT prior to commence work. If ACM 9X9 VAT are present, all layers of flooring materials adhering to the ACM 9X9 VAT shall be removed and disposed as ACM.

2 - All layers of flooring materials adhering to the ACM 9X9 VAT shall be removed and disposed as ACM

3 - All layers of flooring materials adhering to the ACM 12"X12" VAT and/or associated mastic shall be removed and disposed as ACM

4 - All demolition necessary to access this ACM to establish its presence and for removal it must be conducted within negative pressure enclosures by licensed asbestos handlers. Demolition debris may be disposed of as construction and demolition debris provided the Abatement Project Monitor determines that it is not contaminated with asbestos and there has been no disturbance of ACM within the enclosure. If the demolition debris is determined to be contaminated or ACM has been disturbed, it must be disposed of as RACM asbestos waste.

KEY	LOCATION	MATERIAL DESCRIPTION	MATERIAL CLASSIFICATION	ESTIMATED QUANTITY		NOTES
				LF	SF	
	RECORDS 109	12" x 12" VFT (HA 72) & associated mastic (HA 73)	PACM Contaminated		4	See General Note 1
	ELEVATOR LOBBY 103A, CORRIDOR 120	Backing associated with marble wall	PACM		63	
	1ST FLOOR - SELECTIVE REMOVAL PLAN THROUGHOUT	Door core Insulation	PACM		84	

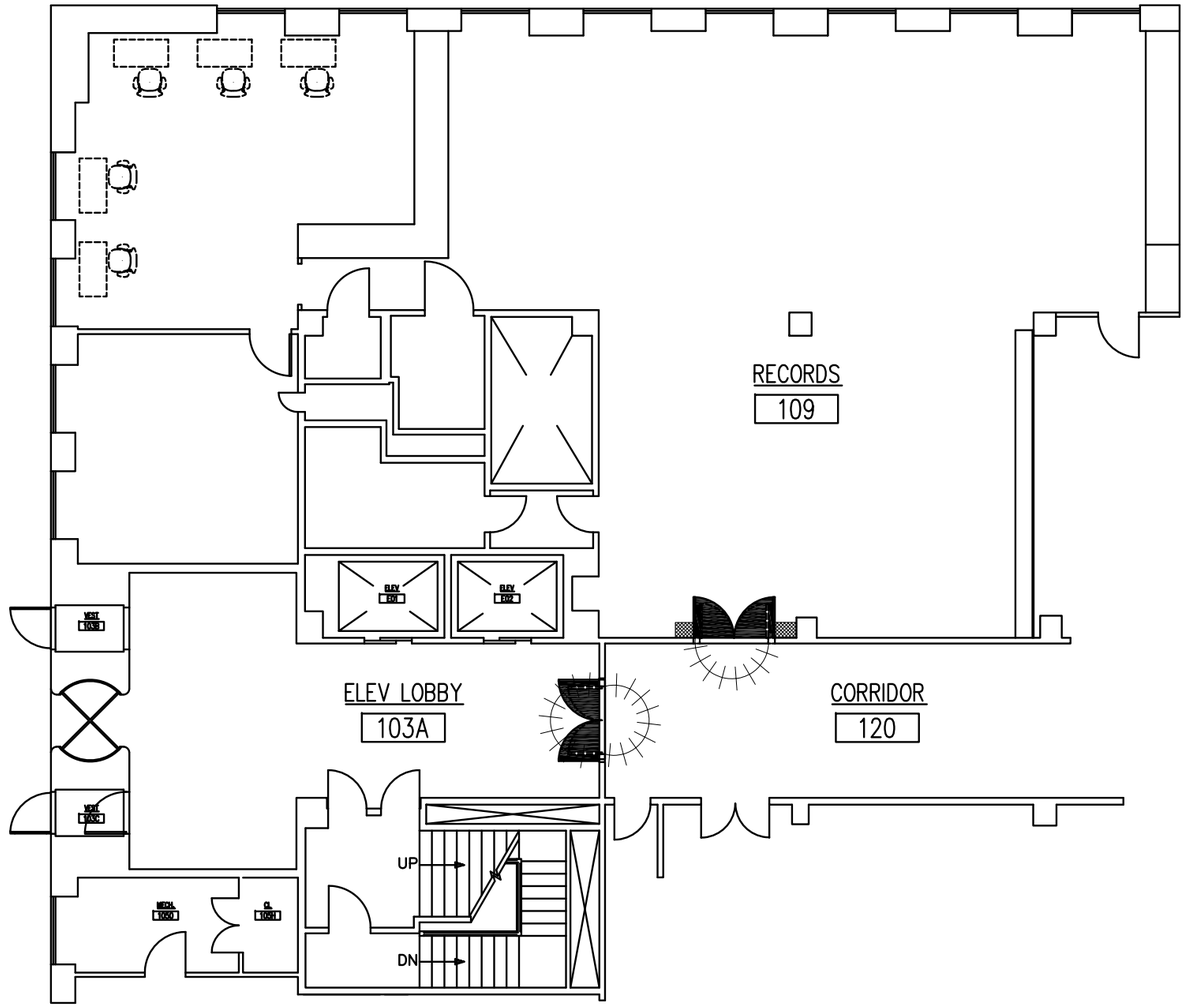

1 / H104 1ST FLOOR ASBESTOS REMOVAL PLAN
SCALE: N.T.S.

KING'S COUNTY SUPREME COURT
360 Adams Street
Brooklyn, NY 11201

PRECISION ENVIRONMENTAL INC.
36-15A 23rd Street
Long Island City, NY 11106
Tel: 718.383.2626, Fax: 718.383.7780
www.precision-enviro.com

No. Date Revision

SCALE:	NOT TO SCALE
DESIGNER:	MICHAEL PARPOUNAS
DRAWN BY:	CHRISTOPHER PLUMB
CHECKED BY:	CHRISTOPHER MIKIL
DATE:	22 MAR 2023

PROJECT: KING'S COUNTY SUPREME COURT BUILDING ACCESIBILITY RENOVATIONS
ADDRESS: 360 ADAMS STREET BROOKLYN, NY 11201
DRAWING TITLE: ASBESTOS REMOVAL PLAN

DRAWING No.: **H104**
PRECISION PROJECT No.: 2352-23-0002

1ST FLOOR KEY PLAN

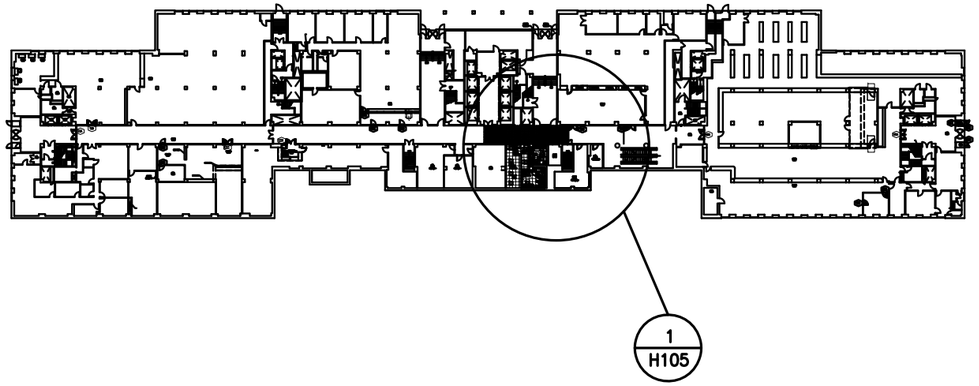

GENERAL NOTES

1 - This 12"x12" VFT and associated mastic are non-ACM. However, ACM 9X9 VAT **may** exist underneath the VFT at this location. Contractor and APM shall verify the Presence/Absence of ACM 9X9 VAT under this 12"X12" VFT prior to commence work. If ACM 9X9 VAT are present, all layers of flooring materials adhering to the ACM 9X9 VAT shall be removed and disposed as ACM.

2 - All layers of flooring materials adhering to the ACM 9X9 VAT shall be removed and disposed as ACM

3 - All layers of flooring materials adhering to the ACM 12"X12" VAT and/or associated mastic shall be removed and disposed as ACM

4 - All demolition necessary to access this ACM to establish its presence and for removal it must be conducted within negative pressure enclosures by licensed asbestos handlers. Demolition debris may be disposed of as construction and demolition debris provided the Abatement Project Monitor determines that it is not contaminated with asbestos and there has been no disturbance of ACM within the enclosure. If the demolition debris is determined to be contaminated or ACM has been disturbed, it must be disposed of as RACM asbestos waste.

KEY	LOCATION	MATERIAL DESCRIPTION	MATERIAL CLASSIFICATION	ESTIMATED QUANTITY		NOTES
				LF	SF	
	OFFICE 145, WAITING ROOM 156A	Door core insulation	PACM		147	
	OFFICE 145, WAITING ROOM 156A	12" x 12" VFT (HA 90) & associated mastic (HA 91)	PACM Contamlnated		414	See General Note 1
	OFFICE 145	Electrical wiring insulation	ACM	150		See General Note 4
	OFFICE 145, WAITING ROOM 156A	Backing associated with marble wall	PACM		126	

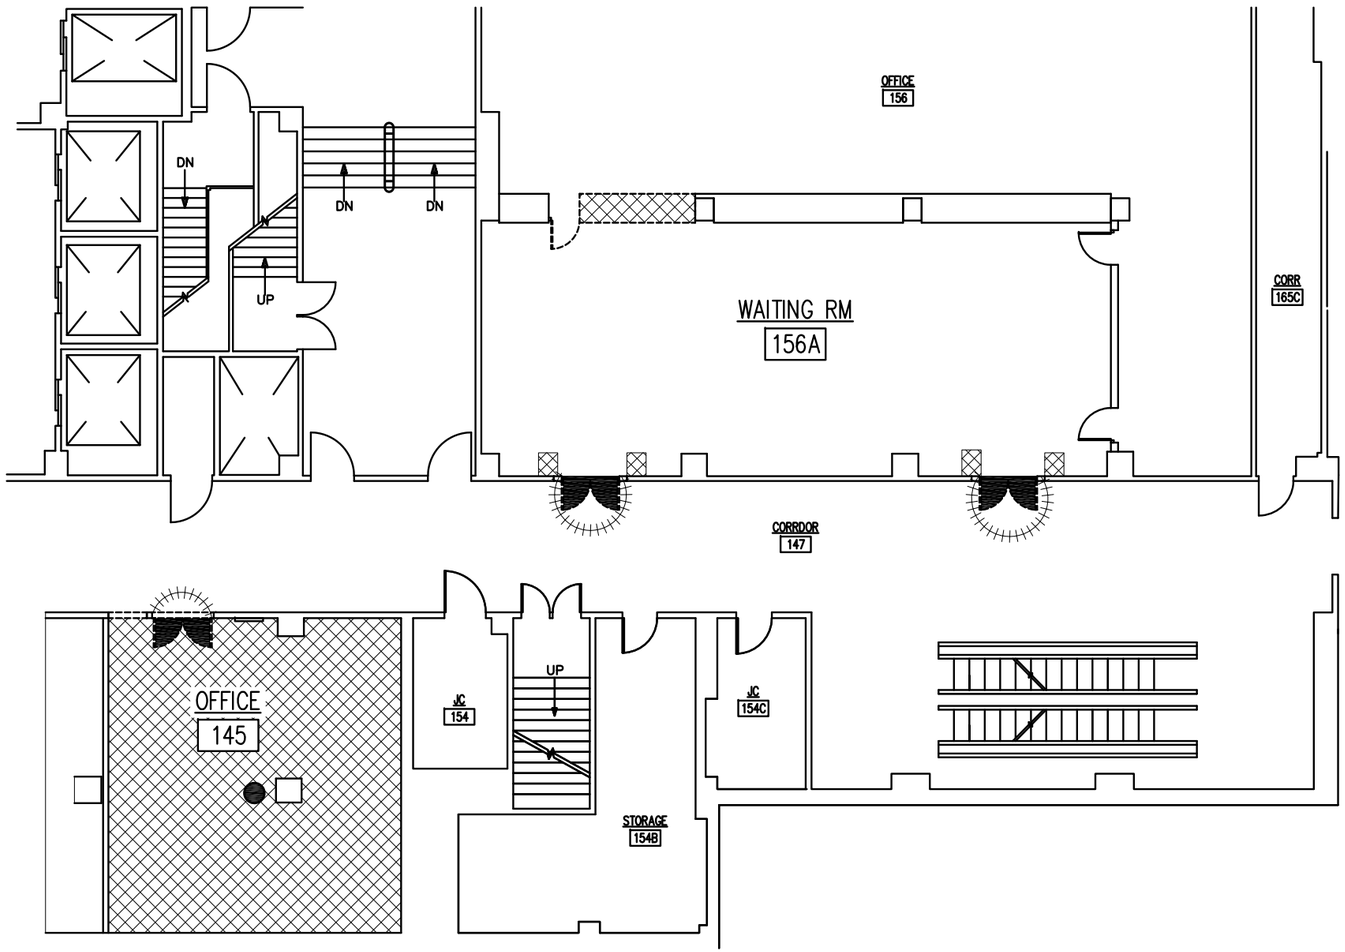

1 / H105 1ST FLOOR ASBESTOS REMOVAL PLAN
SCALE: N.T.S.

KING'S COUNTY SUPREME COURT
360 Adams Street
Brooklyn, NY 11201

PRECISION ENVIRONMENTAL INC.
36-15A 23rd Street
Long Island City, NY 11106
Tel: 718.383.2626, Fax: 718.383.7780
www.precision-enviro.com

No. Date Revision

SCALE:	NOT TO SCALE
DESIGNER:	MICHAEL PARPOUNAS
DRAWN BY:	CHRISTOPHER PLUMB
CHECKED BY:	CHRISTOPHER MIKIL
DATE:	22 MAR 2023

PROJECT: KING'S COUNTY SUPREME COURT BUILDING ACCESIBILITY RENOVATIONS
ADDRESS: 360 ADAMS STREET BROOKLYN, NY 11201

DRAWING TITLE: **ASBESTOS REMOVAL PLAN**

DRAWING No.: **H105**

PRECISION PROJECT No.: 2352-23-0002

1ST FLOOR KEY PLAN

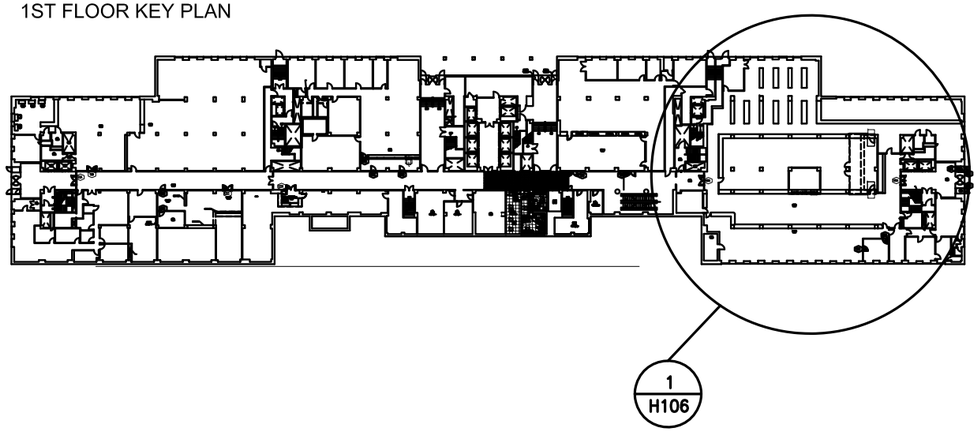

GENERAL NOTES

1 - This 12"x12" VFT and associated mastic are non-ACM. However, ACM 9X9 VAT **may** exist underneath the VFT at this location. Contractor and APM shall verify the Presence/Absence of ACM 9X9 VAT under this 12"X12" VFT prior to commence work. If ACM 9X9 VAT are present, all layers of flooring materials adhering to the ACM 9X9 VAT shall be removed and disposed as ACM.

2 - All layers of flooring materials adhering to the ACM 9X9 VAT shall be removed and disposed as ACM

3 - All layers of flooring materials adhering to the ACM 12"X12" VAT and/or associated mastic shall be removed and disposed as ACM

4 - All demolition necessary to access this ACM to establish its presence and for removal it must be conducted within negative pressure enclosures by licensed asbestos handlers. Demolition debris may be disposed of as construction and demolition debris provided the Abatement Project Monitor determines that it is not contaminated with asbestos and there has been no disturbance of ACM within the enclosure. If the demolition debris is determined to be contaminated or ACM has been disturbed, it must be disposed of as RACM asbestos waste.

KEY	LOCATION	MATERIAL DESCRIPTION	MATERIAL CLASSIFICATION	ESTIMATED QUANTITY		NOTES
				LF	SF	
	VESTIBULE 184C, ELEVATOR LOBBY 195A	Door core insulation	PACM		84	
	VESTIBULE 184C, ELEVATOR LOBBY 195A	12" x 12" VFT (HA 90) & associated mastic (HA 91)	PACM Contaminated		18	See General Note 1
	CASHIER'S COUNTER 192B	12" x 12" VAT (HA 98)	ACM		32	See General Note 3
	VESTIBULE 192B	9" X 9" VAT (HA 109) & associated mastic (HA 110)	ACM		80	See General Note 2
	ELEVATOR LOBBY 195A	Backing associated with marble wall	PACM		42	

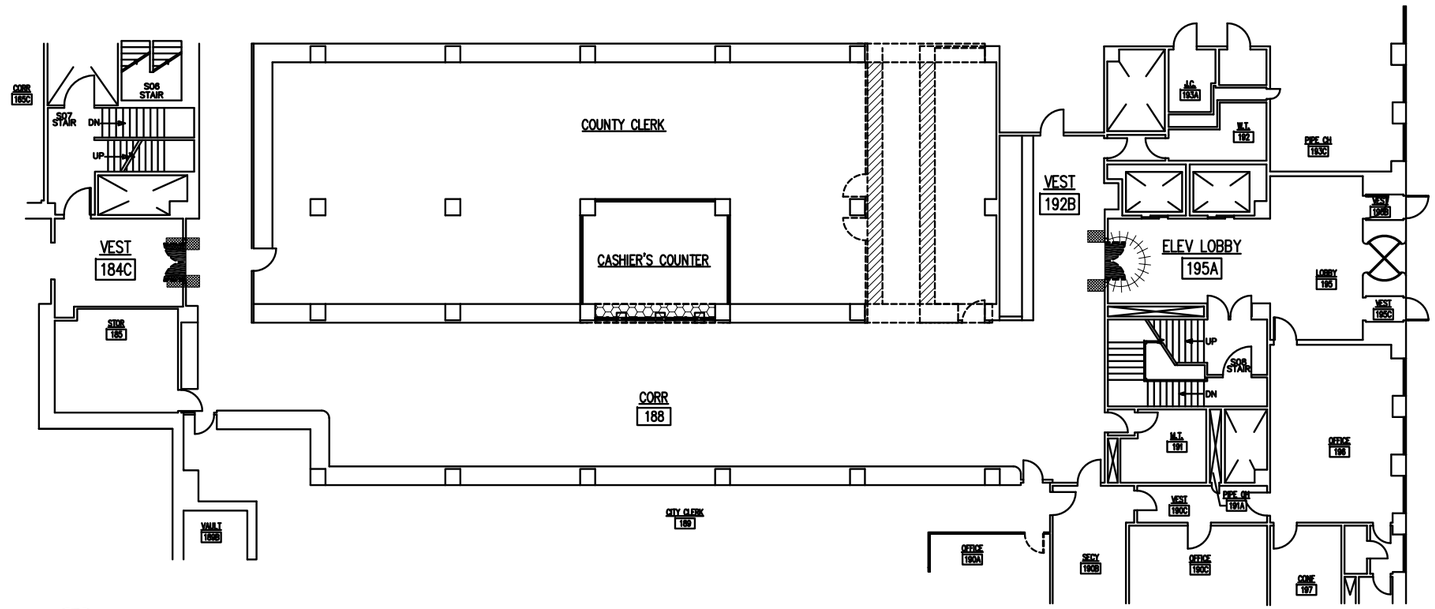

1 / H106 — 1ST FLOOR ASBESTOS REMOVAL PLAN
SCALE: N.T.S.

KING'S COUNTY SUPREME COURT
360 Adams Street
Brooklyn, NY 11201

PRECISION ENVIRONMENTAL INC.
36-15A 23rd Street
Long Island City, NY 11106
Tel: 718.383.2626, Fax: 718.383.7780
www.precision-enviro.com

No.	Date	Revision

SCALE:	NOT TO SCALE
DESIGNER:	MICHAEL PARPOUNAS
DRAWN BY:	CHRISTOPHER PLUMB
CHECKED BY:	CHRISTOPHER MIKIL
DATE:	22 MAR 2023

PROJECT: KING'S COUNTY SUPREME COURT BUILDING ACCESIBILITY RENOVATIONS
ADDRESS: 360 ADAMS STREET BROOKLYN, NY 11201
DRAWING TITLE: **ASBESTOS REMOVAL PLAN**

DRAWING No.: **H106**
PRECISION PROJECT No.: 2352-23-0002

2ND FLOOR KEY PLAN

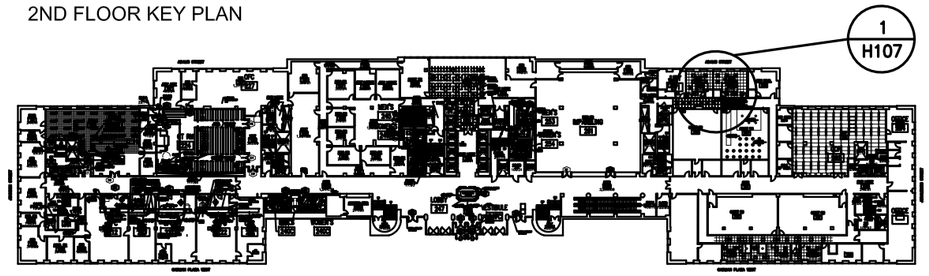

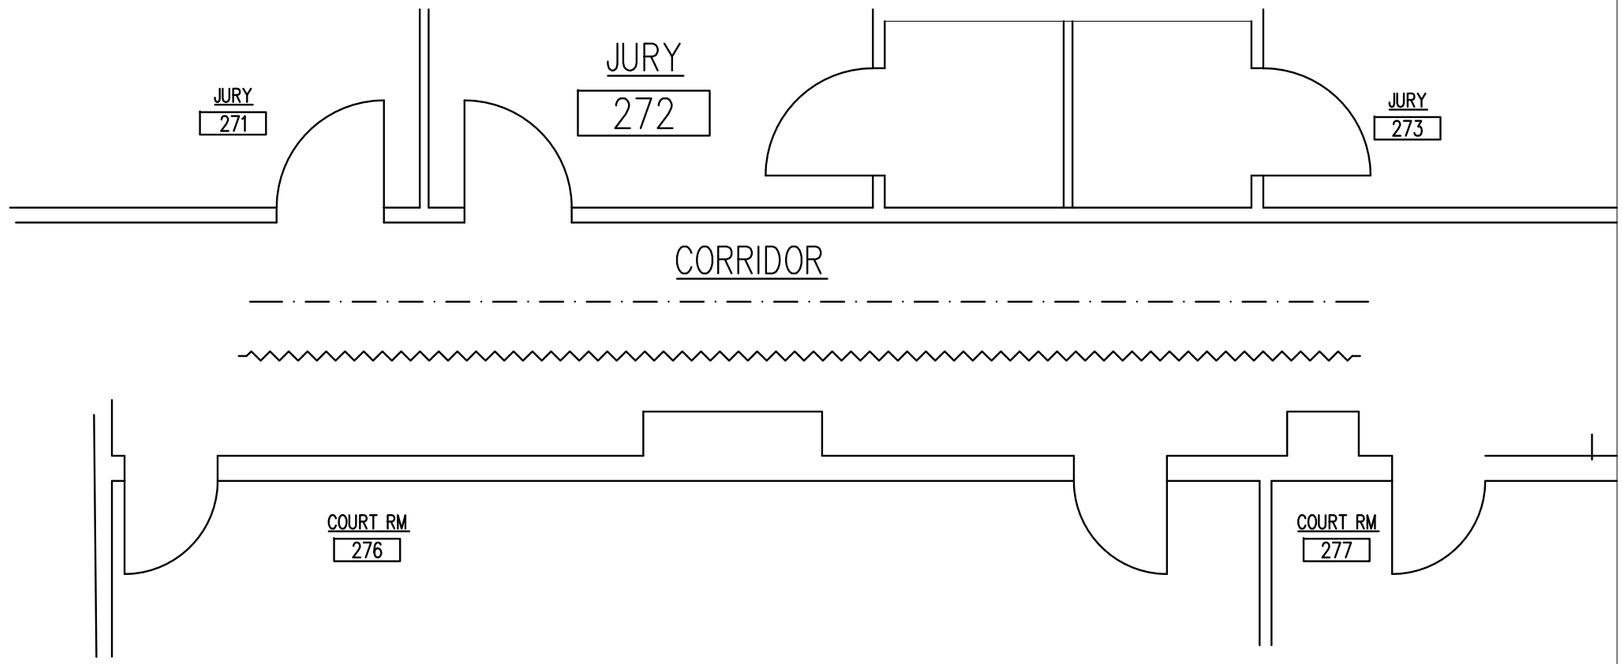

1 / H107 2ND FLOOR ASBESTOS REMOVAL PLAN
SCALE: N.T.S.

GENERAL NOTES

1 - This 12"x12" VFT and associated mastic are non-ACM. However, ACM 9X9 VAT **may** exist underneath the VFT at this location. Contractor and APM shall verify the Presence/Absence of ACM 9X9 VAT under this 12"X12" VFT prior to commence work. If ACM 9X9 VAT are present, all layers of flooring materials adhering to the ACM 9X9 VAT shall be removed and disposed as ACM.

2 - All layers of flooring materials adhering to the ACM 9X9 VAT shall be removed and disposed as ACM

3 - All layers of flooring materials adhering to the ACM 12"X12" VAT and/or associated mastic shall be removed and disposed as ACM

4 - All demolition necessary to access this ACM to establish its presence and for removal it must be conducted within negative pressure enclosures by licensed asbestos handlers. Demolition debris may be disposed of as construction and demolition debris provided the Abatement Project Monitor determines that it is not contaminated with asbestos and there has been no disturbance of ACM within the enclosure. If the demolition debris is determined to be contaminated or ACM has been disturbed, it must be disposed of as RACM asbestos waste.

KEY	LOCATION	MATERIAL DESCRIPTION	MATERIAL CLASSIFICATION	ESTIMATED QUANTITY		NOTES
				LF	SF	
~~	CORRIDOR OUTSIDE JURY ROOM 272	Corrugated pipe insulation and associated joint packing	ACM	18		See General Note 4
—·—		Pipe joint associated fiberglass pipe insulation	ACM	3		See General Note 4

KING'S COUNTY SUPREME COURT
360 Adams Street
Brooklyn, NY 11201

PRECISION ENVIRONMENTAL INC.
36-15A 23rd Street
Long Island City, NY 11106
Tel: 718.383.2626, Fax: 718.383.7780
www.precision-enviro.com

No. Date Revision

SCALE:	NOT TO SCALE
DESIGNER:	MICHAEL PARPOUNAS
DRAWN BY:	CHRISTOPHER PLUMB
CHECKED BY:	CHRISTOPHER MIKIL
DATE:	22 MAR 2023

PROJECT: KING'S COUNTY SUPREME COURT BUILDING ACCESIBILITY RENOVATIONS
ADDRESS: 360 ADAMS STREET BROOKLYN, NY 11201

DRAWING TITLE: ASBESTOS REMOVAL PLAN

DRAWING No.: **H107**

PRECISION PROJECT No.: 2352-23-0002

2ND FLOOR KEY PLAN

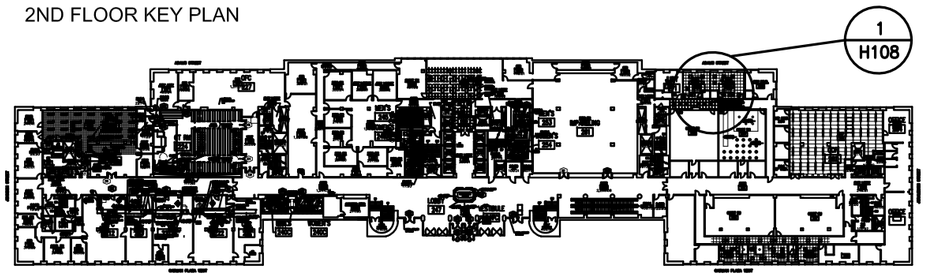

GENERAL NOTES

1 - This 12"x12" VFT and associated mastic are non-ACM. However, ACM 9X9 VAT **may** exist underneath the VFT at this location. Contractor and APM shall verify the Presence/Absence of ACM 9X9 VAT under this 12"X12" VFT prior to commence work. If ACM 9X9 VAT are present, all layers of flooring materials adhering to the ACM 9X9 VAT shall be removed and disposed as ACM.

2 - All layers of flooring materials adhering to the ACM 9X9 VAT shall be removed and disposed as ACM

3 - All layers of flooring materials adhering to the ACM 12"X12" VAT and/or associated mastic shall be removed and disposed as ACM

4 - All demolition necessary to access this ACM to establish its presence and for removal it must be conducted within negative pressure enclosures by licensed asbestos handlers. Demolition debris may be disposed of as construction and demolition debris provided the Abatement Project Monitor determines that it is not contaminated with asbestos and there has been no disturbance of ACM within the enclosure. If the demolition debris is determined to be contaminated or ACM has been disturbed, it must be disposed of as RACM asbestos waste.

KEY	LOCATION	MATERIAL DESCRIPTION	MATERIAL CLASSIFICATION	ESTIMATED QUANTITY		NOTES
				LF	SF	
~~	SHAFT 24	Corrugated pipe insulation and associated joint packing	ACM	18		See General Note 4
— · —		Pipe joint associated with fiberglass pipe insulation	ACM	3		See General Note 4
●	MEN'S BATHROOM 253, WOMEN'S BATHROOM 254	Electrical wiring insulation	ACM	90		See General Note 4
⁘	WOMEN'S BATHROOM 254	Ceramic wall tile - mastic	ACM		70	
◔	WOMEN'S BATHROOM 254	Ceramic wall tile - mastic	PACM		21	

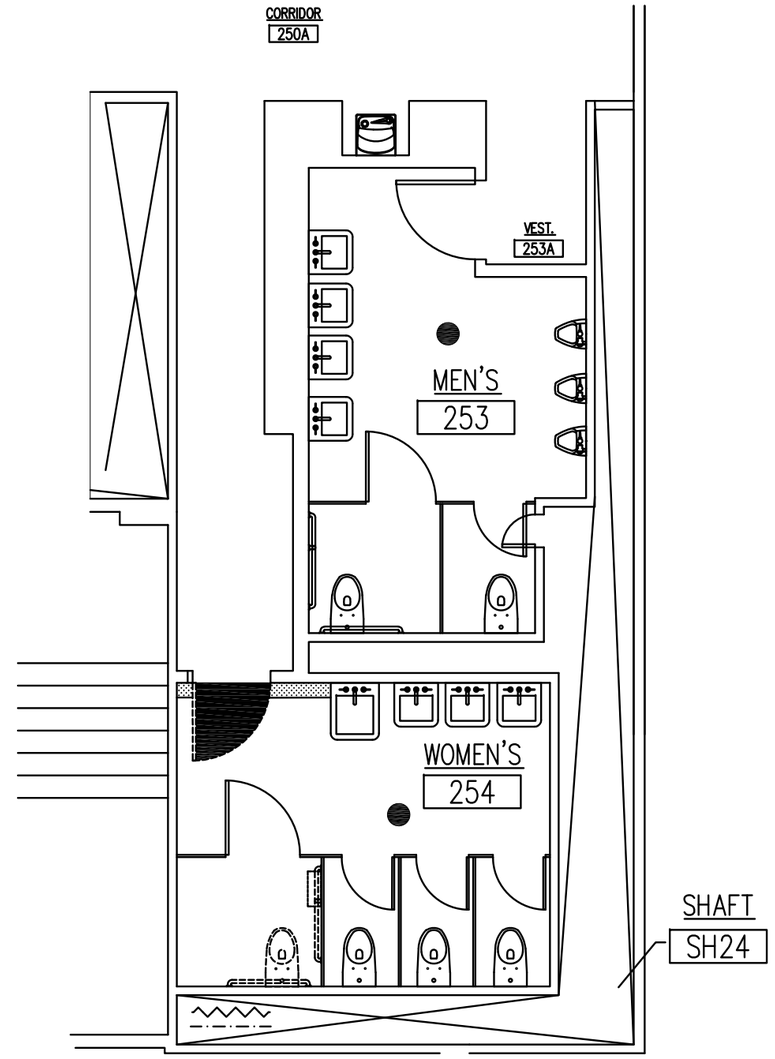

1 / H108 2ND FLOOR ASBESTOS REMOVAL PLAN
SCALE: N.T.S.

KING'S COUNTY SUPREME COURT
360 Adams Street
Brooklyn, NY 11201

PRECISION ENVIRONMENTAL INC.
36-15A 23rd Street
Long Island City, NY 11106
Tel: 718.383.2626, Fax: 718.383.7780
www.precision-enviro.com

No.	Date	Revision

SCALE:	NOT TO SCALE
DESIGNER:	MICHAEL PARPOUNAS
DRAWN BY:	CHRISTOPHER PLUMB
CHECKED BY:	CHRISTOPHER MIKIL
DATE:	22 MAR 2023

PROJECT: KING'S COUNTY SUPREME COURT BUILDING ACCESIBILITY RENOVATIONS
ADDRESS: 360 ADAMS STREET BROOKLYN, NY 11201

DRAWING TITLE: **ASBESTOS REMOVAL PLAN**

DRAWING No.: **H108**

PRECISION PROJECT No.: 2352-23-0002

2ND FLOOR KEY PLAN

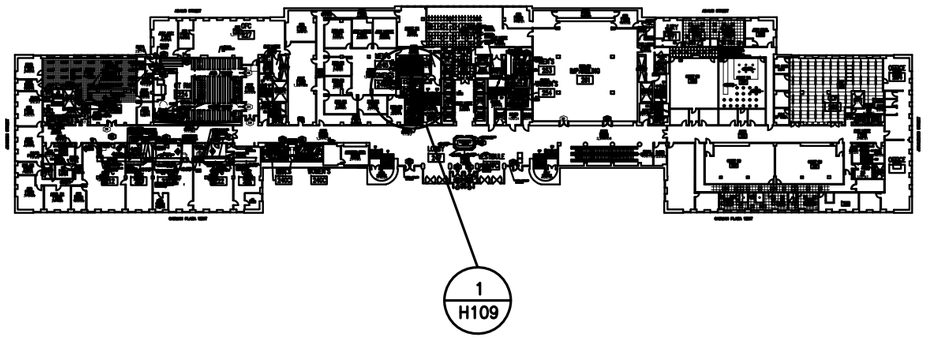

GENERAL NOTES

1 - This 12"x12" VFT and associated mastic are non-ACM. However, ACM 9X9 VAT **may** exist underneath the VFT at this location. Contractor and APM shall verify the Presence/Absence of ACM 9X9 VAT under this 12"X12" VFT prior to commence work. If ACM 9X9 VAT are present, all layers of flooring materials adhering to the ACM 9X9 VAT shall be removed and disposed as ACM.

2 - All layers of flooring materials adhering to the ACM 9X9 VAT shall be removed and disposed as ACM

3 - All layers of flooring materials adhering to the ACM 12"X12" VAT and/or associated mastic shall be removed and disposed as ACM

4 - All demolition necessary to access this ACM to establish its presence and for removal it must be conducted within negative pressure enclosures by licensed asbestos handlers. Demolition debris may be disposed of as construction and demolition debris provided the Abatement Project Monitor determines that it is not contaminated with asbestos and there has been no disturbance of ACM within the enclosure. If the demolition debris is determined to be contaminated or ACM has been disturbed, it must be disposed of as RACM asbestos waste.

KEY	LOCATION	MATERIAL DESCRIPTION	MATERIAL CLASSIFICATION	ESTIMATED QUANTITY		NOTES
				LF	SF	
— · —	SHAFT 05, 20, 21, 22	Corrugated pipe insulation and associated joint packing	ACM	36		See General Note 4
~~		Pipe joint associated with fiberglass pipe insulation	ACM	6		See General Note 4
◗	ROOM 245A	Door core insulation	PACM		84	
⊕	MEN'S BATHROOM 245, WOMEN'S BATHROOM 246A	Mastic associated with bathroom mirrors	PACM		10	
▭	MEN'S BATHROOM 245, WOMEN'S BATHROOM 246A	Ceramic wall tile - mastic	ACM		1200	

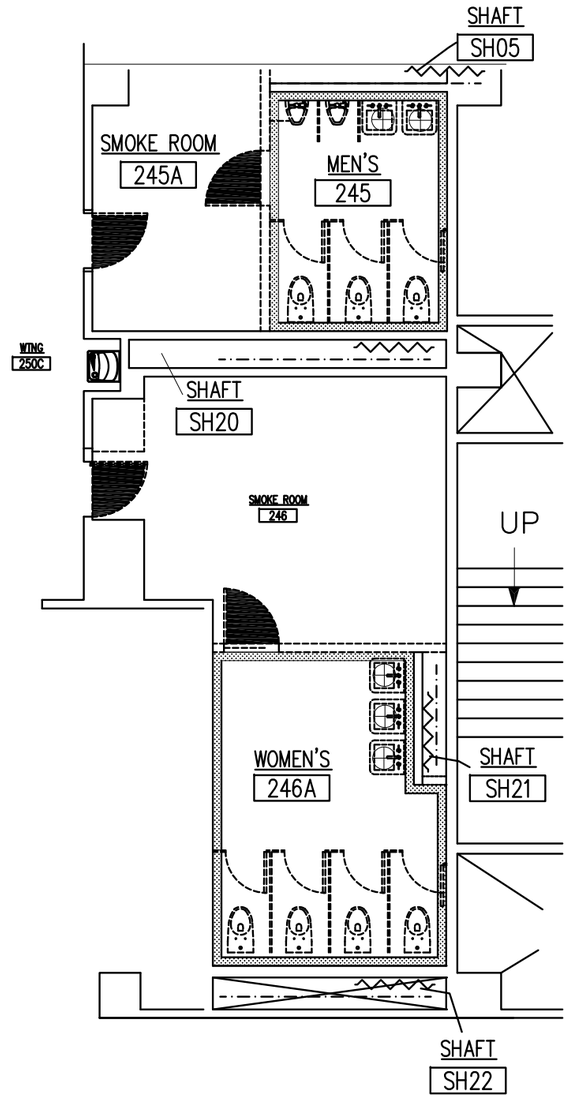

1 / H109 2ND FLOOR ASBESTOS REMOVAL PLAN

SCALE: N.T.S.

KING'S COUNTY SUPREME COURT
360 Adams Street
Brooklyn, NY 11201

PRECISION ENVIRONMENTAL INC.
36-15A 23rd Street
Long Island City, NY 11106
Tel: 718.383.2626, Fax: 718.383.7780
www.precision-enviro.com

No. Date Revision

SCALE:	NOT TO SCALE
DESIGNER:	MICHAEL PARPOUNAS
DRAWN BY:	CHRISTOPHER PLUMB
CHECKED BY:	CHRISTOPHER MIKIL
DATE:	22 MAR 2023

PROJECT: KING'S COUNTY SUPREME COURT BUILDING ACCESIBILITY RENOVATIONS
ADDRESS: 360 ADAMS STREET BROOKLYN, NY 11201

DRAWING TITLE: **ASBESTOS REMOVAL PLAN**

DRAWING No.: **H109**

PRECISION PROJECT No.: 2352-23-0002

2ND FLOOR KEY PLAN

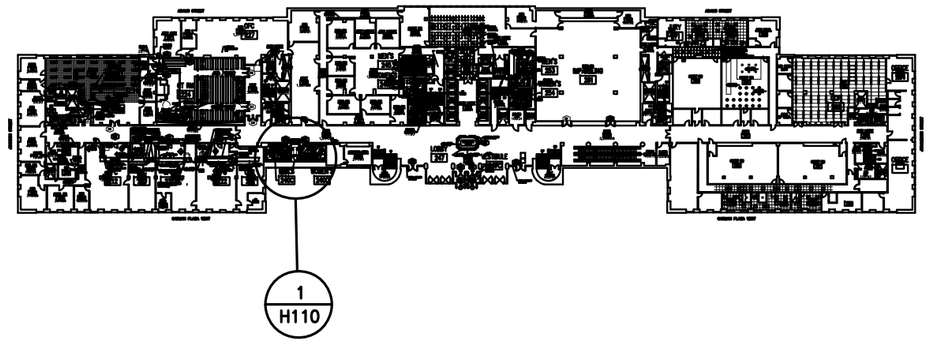

KEY	LOCATION	MATERIAL DESCRIPTION	MATERIAL CLASSIFICATION	ESTIMATED QUANTITY		NOTES
				LF	SF	
~~	MEN'S BATHROOM 240C, WOMEN'S BATHROOM 240	Corrugated pipe insulation and associated joint packing	ACM	36		See General Note 4
—·—		Pipe joint associated with fiberglass pipe insulation	ACM	6		See General Note 4
	MEN'S BATHROOM 240C, WOMEN'S BATHROOM 240	Ceramic wall tile - mastic	ACM		800	
	MEN'S BATHROOM 240C, WOMEN'S BATHROOM 240	Mastic associated with bathroom mirrors	PACM		20	
	MEN'S BATHROOM 240C, WOMEN'S BATHROOM 240	Electrical wiring insulation	ACM	90		See General Note 4
	MEN'S BATHROOM 240C, WOMEN'S BATHROOM 240	Door core Insulation	PACM		42	
	MEN'S BATHROOM 240C, WOMEN'S BATHROOM 240	Backing associated with marble wall	PACM		34	
	MEN'S BATHROOM 240C, WOMEN'S BATHROOM 240	Backing associated with marble door saddle	PACM		2	

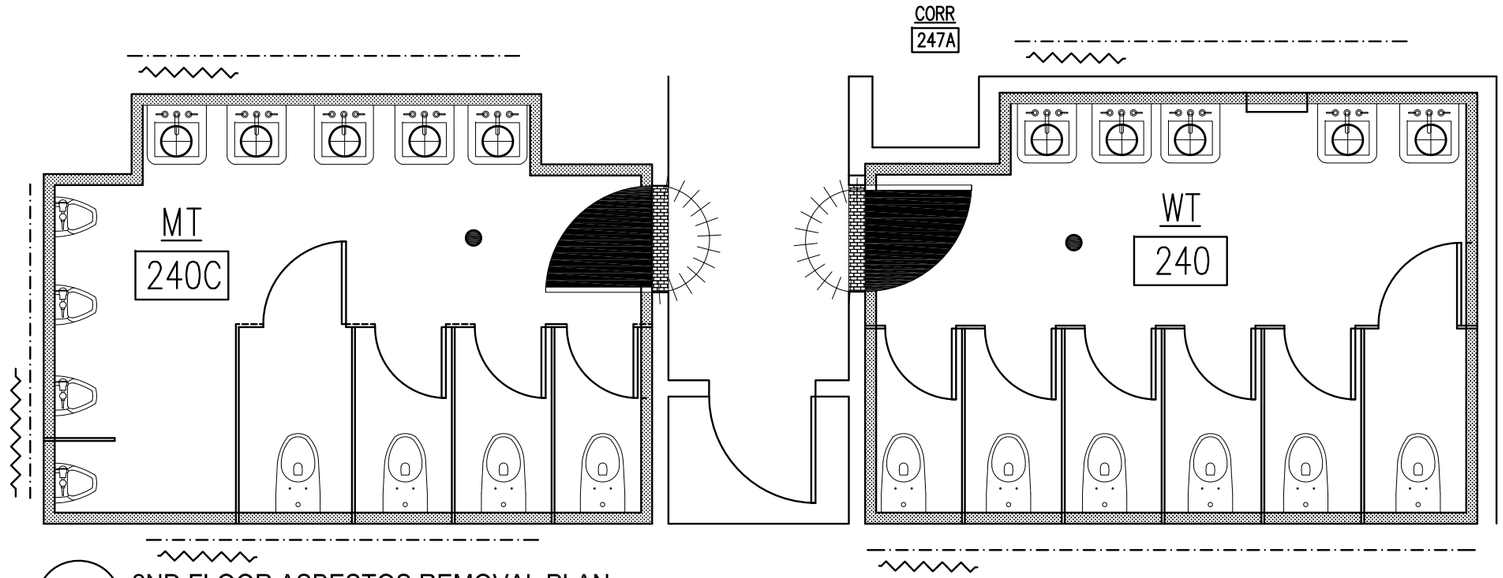

1 / H110 2ND FLOOR ASBESTOS REMOVAL PLAN
SCALE: N.T.S.

GENERAL NOTES

1 - This 12"x12" VFT and associated mastic are non-ACM. However, ACM 9X9 VAT **may** exist underneath the VFT at this location. Contractor and APM shall verify the Presence/Absence of ACM 9X9 VAT under this 12"X12" VFT prior to commence work. If ACM 9X9 VAT are present, all layers of flooring materials adhering to the ACM 9X9 VAT shall be removed and disposed as ACM.

2 - All layers of flooring materials adhering to the ACM 9X9 VAT shall be removed and disposed as ACM

3 - All layers of flooring materials adhering to the ACM 12"X12" VAT and/or associated mastic shall be removed and disposed as ACM

4 - All demolition necessary to access this ACM to establish its presence and for removal it must be conducted within negative pressure enclosures by licensed asbestos handlers. Demolition debris may be disposed of as construction and demolition debris provided the Abatement Project Monitor determines that it is not contaminated with asbestos and there has been no disturbance of ACM within the enclosure. If the demolition debris is determined to be contaminated or ACM has been disturbed, it must be disposed of as RACM asbestos waste.

KING'S COUNTY SUPREME COURT
360 Adams Street
Brooklyn, NY 11201

PRECISION ENVIRONMENTAL INC.
36-15A 23rd Street
Long Island City, NY 11106
Tel: 718.383.2626, Fax: 718.383.7780
www.precision-enviro.com

No. Date Revision

SCALE:	NOT TO SCALE
DESIGNER:	MICHAEL PARPOUNAS
DRAWN BY:	CHRISTOPHER PLUMB
CHECKED BY:	CHRISTOPHER MIKIL
DATE:	22 MAR 2023

PROJECT: KING'S COUNTY SUPREME COURT BUILDING ACCESIBILITY RENOVATIONS
ADDRESS: 360 ADAMS STREET BROOKLYN, NY 11201

DRAWING TITLE: **ASBESTOS REMOVAL PLAN**

DRAWING No.: **H110**

PRECISION PROJECT No.: 2352-23-0002

2ND FLOOR KEY PLAN

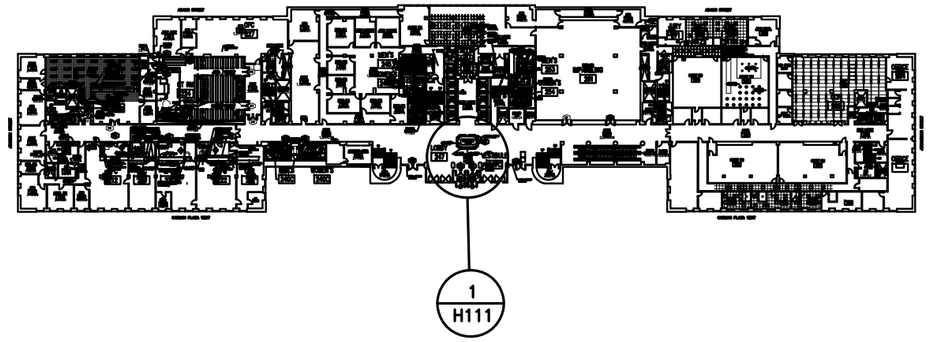

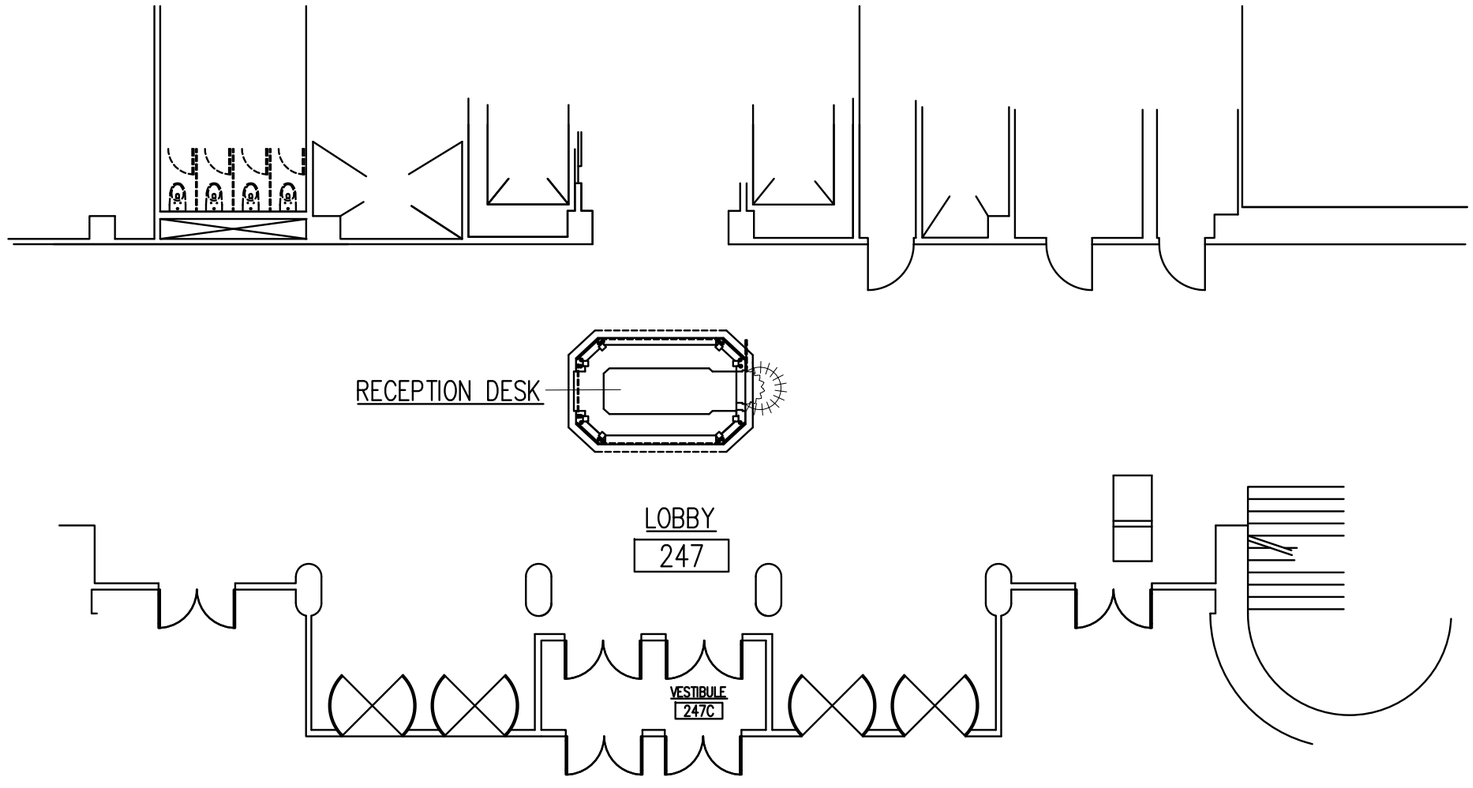

1 / H111 2ND FLOOR ASBESTOS REMOVAL PLAN
SCALE: N.T.S.

GENERAL NOTES

1 - This 12"x12" VFT and associated mastic are non-ACM. However, ACM 9X9 VAT **may** exist underneath the VFT at this location. Contractor and APM shall verify the Presence/Absence of ACM 9X9 VAT under this 12"X12" VFT prior to commence work. If ACM 9X9 VAT are present, all layers of flooring materials adhering to the ACM 9X9 VAT shall be removed and disposed as ACM.

2 - All layers of flooring materials adhering to the ACM 9X9 VAT shall be removed and disposed as ACM

3 - All layers of flooring materials adhering to the ACM 12"X12" VAT and/or associated mastic shall be removed and disposed as ACM

4 - All demolition necessary to access this ACM to establish its presence and for removal it must be conducted within negative pressure enclosures by licensed asbestos handlers. Demolition debris may be disposed of as construction and demolition debris provided the Abatement Project Monitor determines that it is not contaminated with asbestos and there has been no disturbance of ACM within the enclosure. If the demolition debris is determined to be contaminated or ACM has been disturbed, it must be disposed of as RACM asbestos waste.

KEY	LOCATION	MATERIAL DESCRIPTION	MATERIAL CLASSIFICATION	ESTIMATED QUANTITY		NOTES
				LF	SF	
	RECEPTION DESK 247	Exterior door frame caulking, hard textured - Brown	ACM		2	
		Backing associated with marble wall	PACM		10	

KING'S COUNTY
SUPREME COURT
360 Adams Street
Brooklyn, NY 11201

PRECISION ENVIRONMENTAL INC.
36-15A 23rd Street
Long Island City, NY 11106
Tel: 718.383.2626, Fax: 718.383.7780
www.precision-enviro.com

No. Date Revision

SCALE:	NOT TO SCALE
DESIGNER:	MICHAEL PARPOUNAS
DRAWN BY:	CHRISTOPHER PLUMB
CHECKED BY:	CHRISTOPHER MIKIL
DATE:	22 MAR 2023

PROJECT: KING'S COUNTY SUPREME COURT BUILDING ACCESIBILITY RENOVATIONS
ADDRESS: 360 ADAMS STREET BROOKLYN, NY 11201

DRAWING TITLE: **ASBESTOS REMOVAL PLAN**

DRAWING No.: **H111**

PRECISION PROJECT No.: 2352-23-0002

2ND FLOOR KEY PLAN

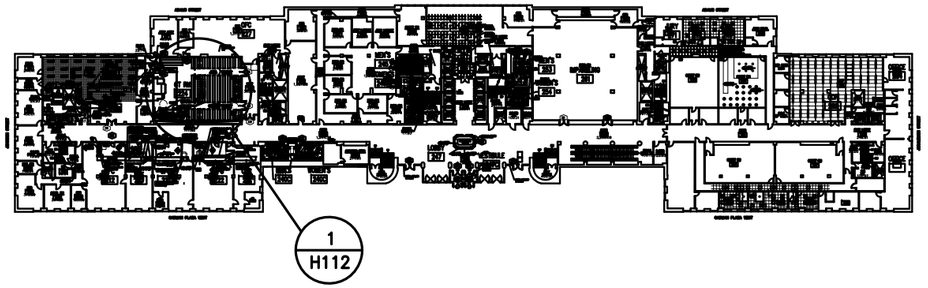

GENERAL NOTES

1 - This 12"x12" VFT and associated mastic are non-ACM. However, ACM 9X9 VAT **may** exist underneath the VFT at this location. Contractor and APM shall verify the Presence/Absence of ACM 9X9 VAT under this 12"X12" VFT prior to commence work. If ACM 9X9 VAT are present, all layers of flooring materials adhering to the ACM 9X9 VAT shall be removed and disposed as ACM.

2 - All layers of flooring materials adhering to the ACM 9X9 VAT shall be removed and disposed as ACM

3 - All layers of flooring materials adhering to the ACM 12"X12" VAT and/or associated mastic shall be removed and disposed as ACM

4 - All demolition necessary to access this ACM to establish its presence and for removal it must be conducted within negative pressure enclosures by licensed asbestos handlers. Demolition debris may be disposed of as construction and demolition debris provided the Abatement Project Monitor determines that it is not contaminated with asbestos and there has been no disturbance of ACM within the enclosure. If the demolition debris is determined to be contaminated or ACM has been disturbed, it must be disposed of as RACM asbestos waste.

KEY	LOCATION	MATERIAL DESCRIPTION	MATERIAL CLASSIFICATION	ESTIMATED QUANTITY		NOTES
				LF	SF	
	COURTROOM 224	12" x 12" VFT (HA 72) & associated mastic (HA 73)	PACM		50	See General Note 1
	COURTROOM 224	Backing associated with courtroom benches	PACM		100	
	COURTROOM 224	Door core insulation	PACM		126	
	COURTROOM 224, VESTIBULE	Backing associated with marble wall	PACM		84	

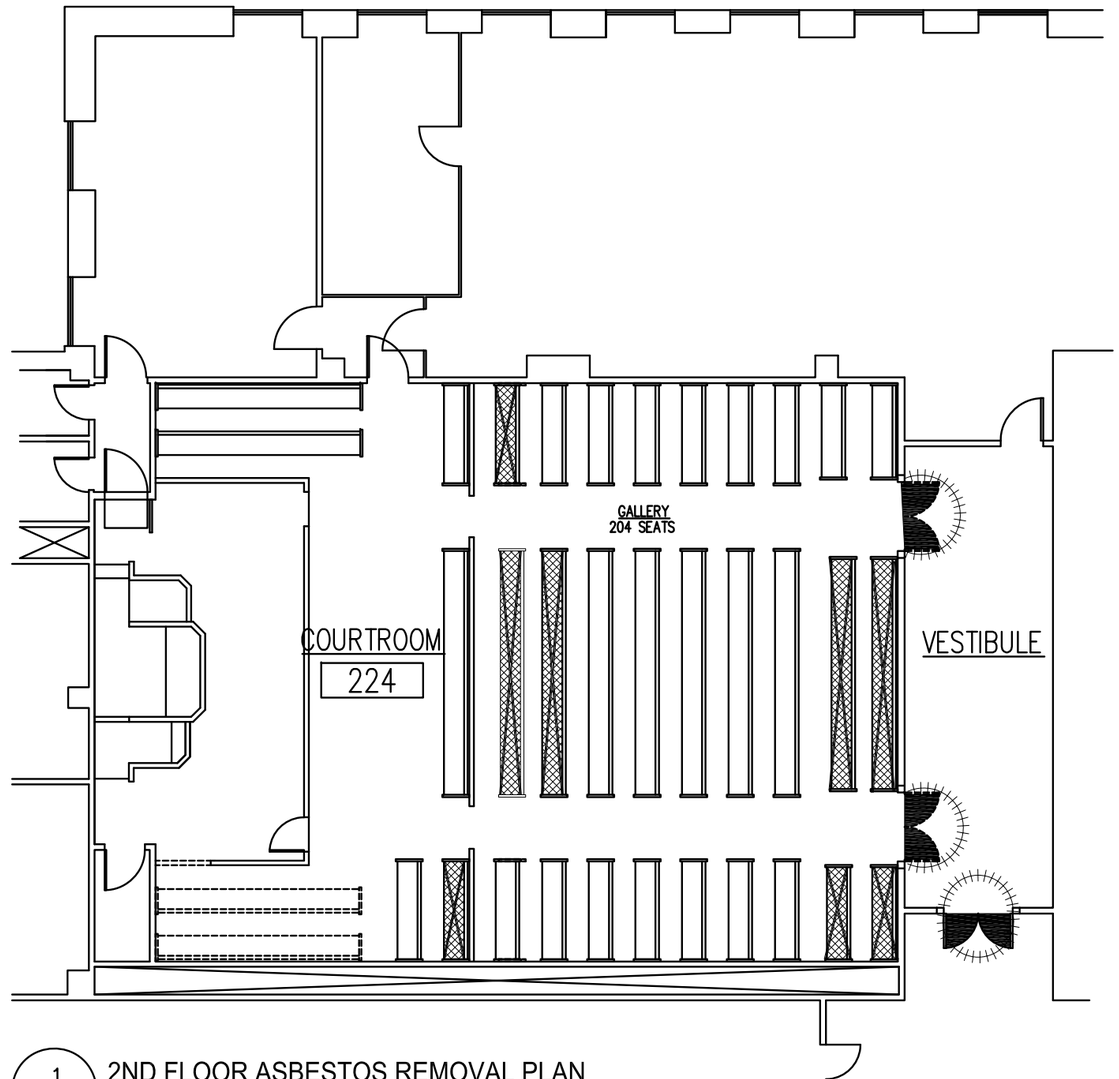

1 / H112 2ND FLOOR ASBESTOS REMOVAL PLAN
SCALE: N.T.S.

KING'S COUNTY SUPREME COURT
360 Adams Street
Brooklyn, NY 11201

PRECISION ENVIRONMENTAL INC.
36-15A 23rd Street
Long Island City, NY 11106
Tel: 718.383.2626, Fax: 718.383.7780
www.precision-enviro.com

No. Date Revision

SCALE:	NOT TO SCALE
DESIGNER:	MICHAEL PARPOUNAS
DRAWN BY:	CHRISTOPHER PLUMB
CHECKED BY:	CHRISTOPHER MIKIL
DATE:	22 MAR 2023

PROJECT: KING'S COUNTY SUPREME COURT BUILDING ACCESIBILITY RENOVATIONS
ADDRESS: 360 ADAMS STREET BROOKLYN, NY 11201
DRAWING TITLE: **ASBESTOS REMOVAL PLAN**

DRAWING No.: **H112**

PRECISION PROJECT No.: 2352-23-0002

2ND FLOOR KEY PLAN

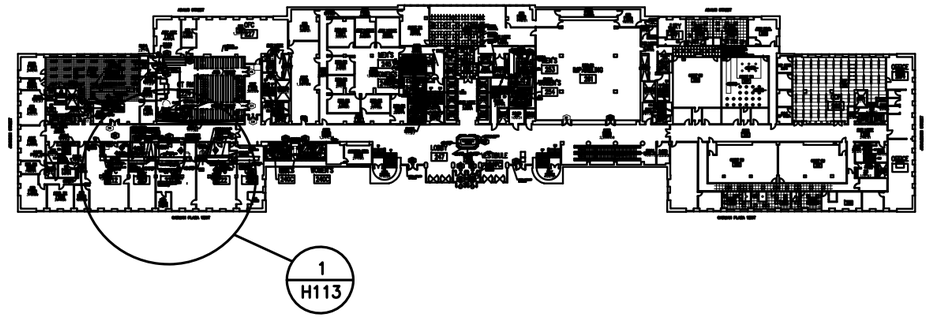

GENERAL NOTES

1 - This 12"x12" VFT and associated mastic are non-ACM. However, ACM 9X9 VAT **may** exist underneath the VFT at this location. Contractor and APM shall verify the Presence/Absence of ACM 9X9 VAT under this 12"X12" VFT prior to commence work. If ACM 9X9 VAT are present, all layers of flooring materials adhering to the ACM 9X9 VAT shall be removed and disposed as ACM.

2 - All layers of flooring materials adhering to the ACM 9X9 VAT shall be removed and disposed as ACM

3 - All layers of flooring materials adhering to the ACM 12"X12" VAT and/or associated mastic shall be removed and disposed as ACM

4 - All demolition necessary to access this ACM to establish its presence and for removal it must be conducted within negative pressure enclosures by licensed asbestos handlers. Demolition debris may be disposed of as construction and demolition debris provided the Abatement Project Monitor determines that it is not contaminated with asbestos and there has been no disturbance of ACM within the enclosure. If the demolition debris is determined to be contaminated or ACM has been disturbed, it must be disposed of as RACM asbestos waste.

KEY	LOCATION	MATERIAL DESCRIPTION	MATERIAL CLASSIFICATION	ESTIMATED QUANTITY		NOTES
				LF	SF	
▨	OFFICE 212, 213, 221, 222	12" x 12" VFT (HA 72) & associated mastic (HA 73)	PACM		800	See General Note 1

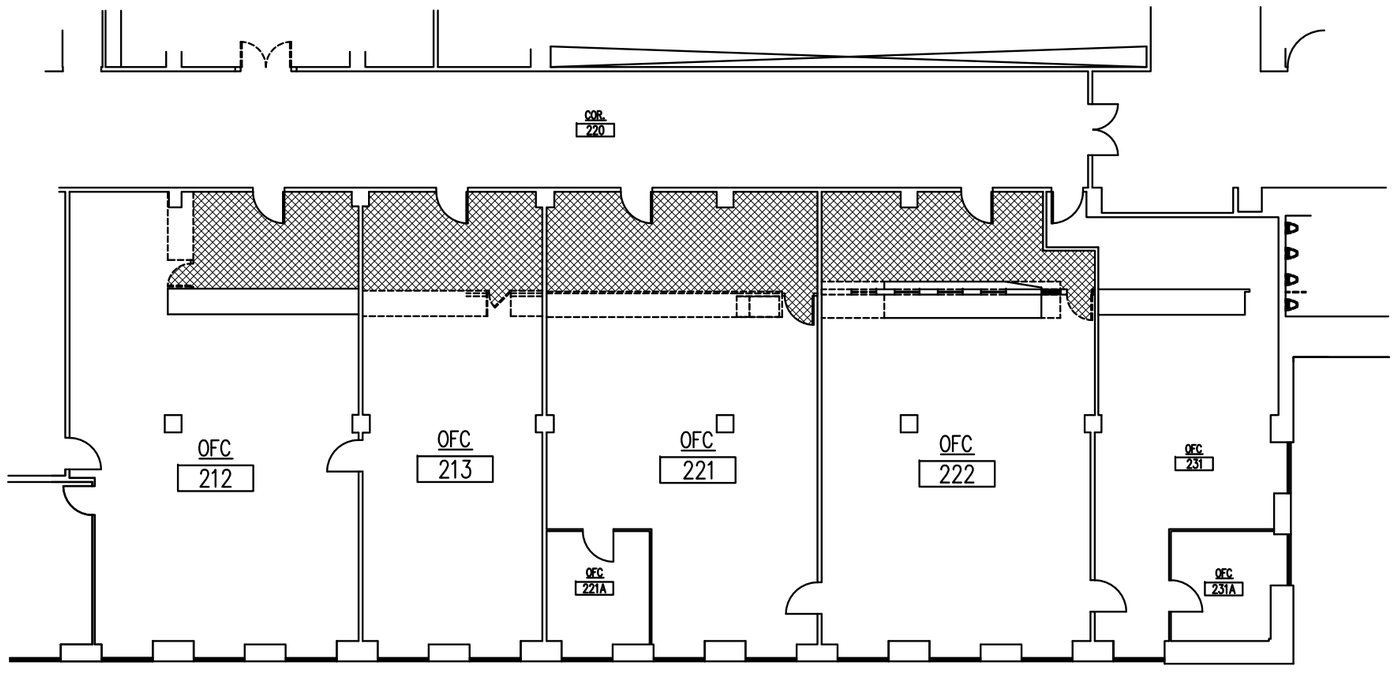

1 / H113 2ND FLOOR ASBESTOS REMOVAL PLAN
SCALE: N.T.S.

KING'S COUNTY SUPREME COURT
360 Adams Street
Brooklyn, NY 11201

PRECISION ENVIRONMENTAL INC.
36-15A 23rd Street
Long Island City, NY 11106
Tel: 718.383.2626, Fax: 718.383.7780
www.precision-enviro.com

No. Date Revision

SCALE:	NOT TO SCALE
DESIGNER:	MICHAEL PARPOUNAS
DRAWN BY:	CHRISTOPHER PLUMB
CHECKED BY:	CHRISTOPHER MIKIL
DATE:	22 MAR 2023

PROJECT: KING'S COUNTY SUPREME COURT BUILDING ACCESIBILITY RENOVATIONS
ADDRESS: 360 ADAMS STREET BROOKLYN, NY 11201

DRAWING TITLE: **ASBESTOS REMOVAL PLAN**

DRAWING No.: **H113**

PRECISION PROJECT No.: 2352-23-0002

2ND FLOOR KEY PLAN

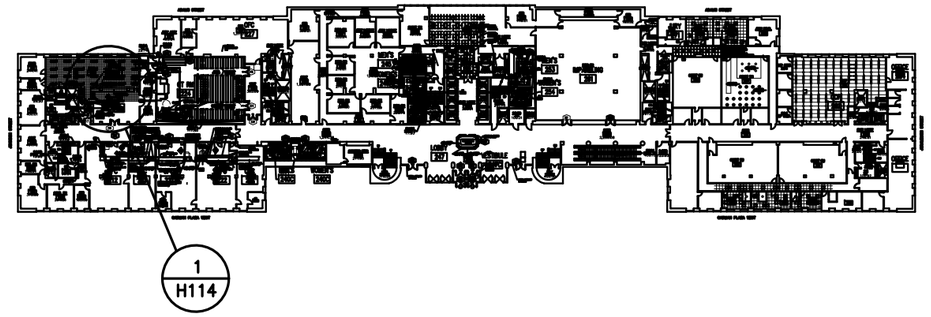

GENERAL NOTES

1 - This 12"x12" VFT and associated mastic are non-ACM. However, ACM 9X9 VAT **may** exist underneath the VFT at this location. Contractor and APM shall verify the Presence/Absence of ACM 9X9 VAT under this 12"X12" VFT prior to commence work. If ACM 9X9 VAT are present, all layers of flooring materials adhering to the ACM 9X9 VAT shall be removed and disposed as ACM.

2 - All layers of flooring materials adhering to the ACM 9X9 VAT shall be removed and disposed as ACM

3 - All layers of flooring materials adhering to the ACM 12"X12" VAT and/or associated mastic shall be removed and disposed as ACM

4 - All demolition necessary to access this ACM to establish its presence and for removal it must be conducted within negative pressure enclosures by licensed asbestos handlers. Demolition debris may be disposed of as construction and demolition debris provided the Abatement Project Monitor determines that it is not contaminated with asbestos and there has been no disturbance of ACM within the enclosure. If the demolition debris is determined to be contaminated or ACM has been disturbed, it must be disposed of as RACM asbestos waste.

KEY	LOCATION	MATERIAL DESCRIPTION	MATERIAL CLASSIFICATION	ESTIMATED QUANTITY		NOTES
				LF	SF	
	WAITING ROOM 210	12" x 12" VFT (HA 72) & associated mastic (HA 73)	PACM		42	See General Note 1
	WAITING ROOM 210	Door core insulation	PACM		42	
	WAITING ROOM 210	Backing associated with marble wall	PACM		42	

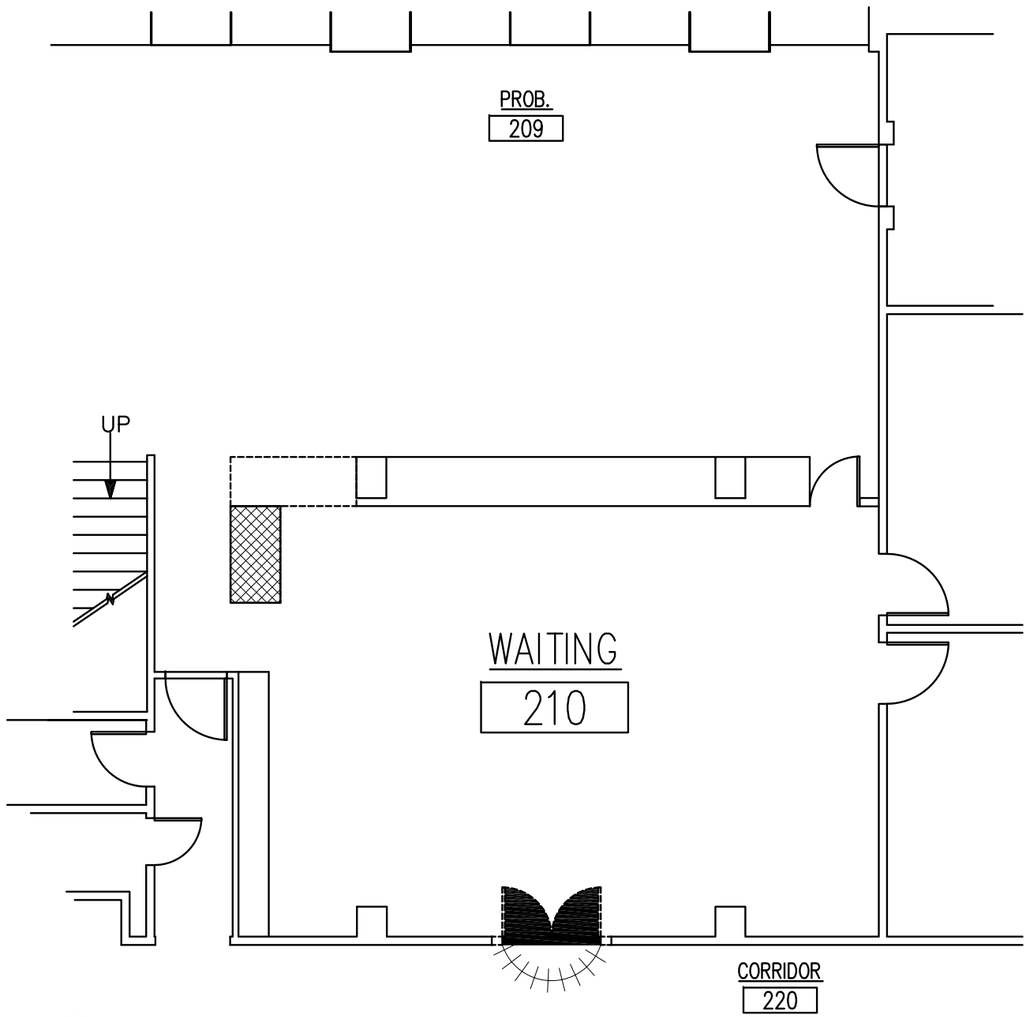

1 / H114 2ND FLOOR ASBESTOS REMOVAL PLAN

SCALE: N.T.S.

KING'S COUNTY SUPREME COURT
360 Adams Street
Brooklyn, NY 11201

PRECISION ENVIRONMENTAL INC.
36-15A 23rd Street
Long Island City, NY 11106
Tel: 718.383.2626, Fax: 718.383.7780
www.precision-enviro.com

No. Date Revision

SCALE:	NOT TO SCALE
DESIGNER:	MICHAEL PARPOUNAS
DRAWN BY:	CHRISTOPHER PLUMB
CHECKED BY:	CHRISTOPHER MIKIL
DATE:	22 MAR 2023

PROJECT: KING'S COUNTY SUPREME COURT BUILDING ACCESIBILITY RENOVATIONS
ADDRESS: 360 ADAMS STREET BROOKLYN, NY 11201
DRAWING TITLE: ASBESTOS REMOVAL PLAN

DRAWING No.: H114

PRECISION PROJECT No.: 2352-23-0002

3RD FLOOR KEY PLAN

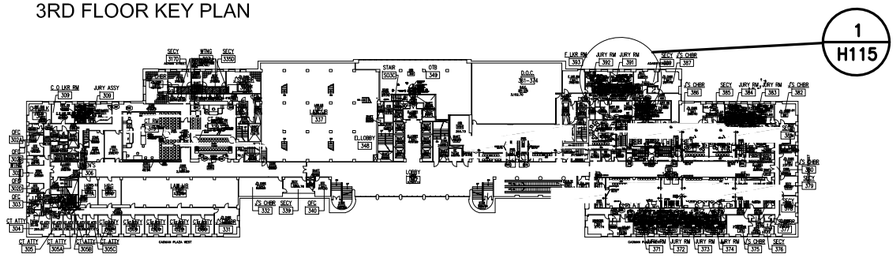

1
H115

GENERAL NOTES

1 - This 12"x12" VFT and associated mastic are non-ACM. However, ACM 9X9 VAT **may** exist underneath the VFT at this location. Contractor and APM shall verify the Presence/Absence of ACM 9X9 VAT under this 12"X12" VFT prior to commence work. If ACM 9X9 VAT are present, all layers of flooring materials adhering to the ACM 9X9 VAT shall be removed and disposed as ACM.

2 - All layers of flooring materials adhering to the ACM 9X9 VAT shall be removed and disposed as ACM

3 - All layers of flooring materials adhering to the ACM 12"X12" VAT and/or associated mastic shall be removed and disposed as ACM

4 - All demolition necessary to access this ACM to establish its presence and for removal it must be conducted within negative pressure enclosures by licensed asbestos handlers. Demolition debris may be disposed of as construction and demolition debris provided the Abatement Project Monitor determines that it is not contaminated with asbestos and there has been no disturbance of ACM within the enclosure. If the demolition debris is determined to be contaminated or ACM has been disturbed, it must be disposed of as RACM asbestos waste.

KEY	LOCATION	MATERIAL DESCRIPTION	MATERIAL CLASSIFICATION	ESTIMATED QUANTITY		NOTES
				LF	SF	
●	JURY ROOMS 391, 392	Electrical wiring insulation	ACM	90		See General Note 4
▨	ALL GENDER BATHROOMS 391A, 391B, 392A, 392B	Ceramic wall tile - mastic	ACM		400	
⊕	ALL GENDER BATHROOMS 391A, 391B, 392A, 392B	Mastic associated with bathroom mirrors	PACM		8	
◢	JURY ROOMS 391, 392, ALL GENDER BATHROOMS 391A, 391B, 392A, 392B	Door core insulation	PACM		168	
▩	CORRIDOR OUTSIDE JURY ROOMS 391, 392	12" x 12" VFT (HA 76) & associated mastic (HA 77)	PACM		20	See General Note 1
▩	JURY ROOMS 391, 392	12" x 12" VAT (HA 84) & associated mastic (HA 85)	ACM		104	See General Note 3

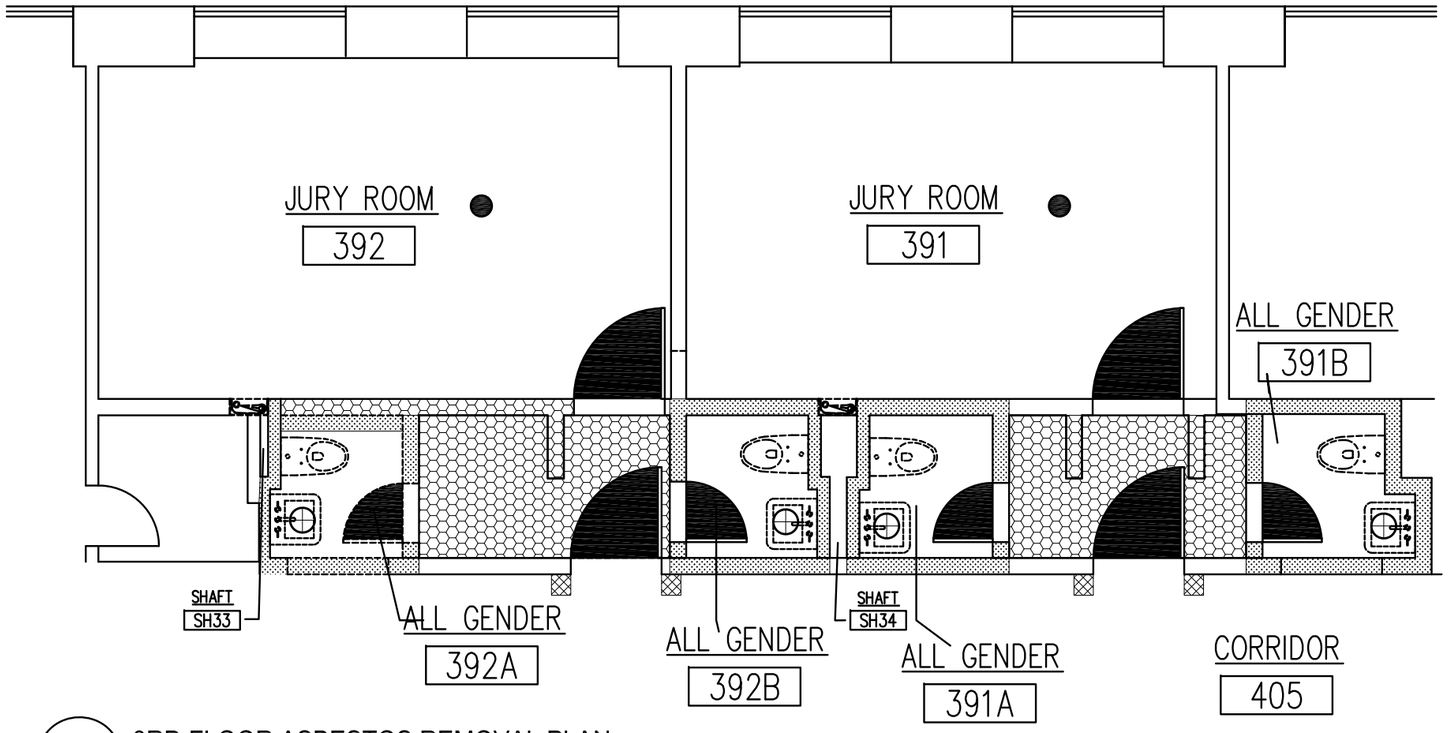

1
H115
3RD FLOOR ASBESTOS REMOVAL PLAN
SCALE: N.T.S.

KING'S COUNTY
SUPREME COURT
360 Adams Street
Brooklyn, NY 11201

PRECISION ENVIRONMENTAL INC.
36-15A 23rd Street
Long Island City, NY 11106
Tel: 718.383.2626, Fax: 718.383.7780
www.precision-enviro.com

No. Date Revision

SCALE:	NOT TO SCALE
DESIGNER:	MICHAEL PARPOUNAS
DRAWN BY:	CHRISTOPHER PLUMB
CHECKED BY:	CHRISTOPHER MIKIL
DATE:	22 MAR 2023

PROJECT: KING'S COUNTY SUPREME COURT BUILDING ACCESIBILITY RENOVATIONS
ADDRESS: 360 ADAMS STREET
BROOKLYN, NY 11201

DRAWING TITLE:
ASBESTOS REMOVAL PLAN

DRAWING No.:
H115

PRECISION PROJECT No.:
2352-23-0002

3RD FLOOR KEY PLAN

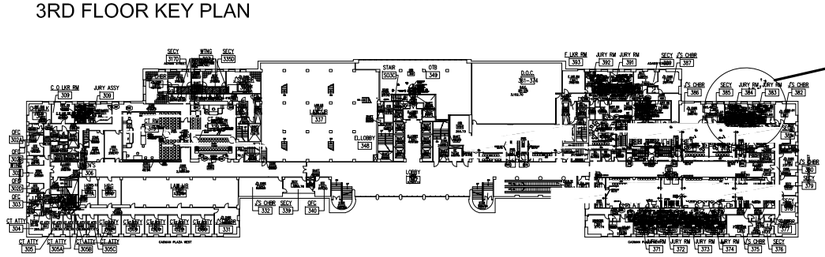

1
H116

GENERAL NOTES

1 - This 12"x12" VFT and associated mastic are non-ACM. However, ACM 9X9 VAT **may** exist underneath the VFT at this location. Contractor and APM shall verify the Presence/Absence of ACM 9X9 VAT under this 12"X12" VFT prior to commence work. If ACM 9X9 VAT are present, all layers of flooring materials adhering to the ACM 9X9 VAT shall be removed and disposed as ACM.

2 - All layers of flooring materials adhering to the ACM 9X9 VAT shall be removed and disposed as ACM

3 - All layers of flooring materials adhering to the ACM 12"X12" VAT and/or associated mastic shall be removed and disposed as ACM

4 - All demolition necessary to access this ACM to establish its presence and for removal it must be conducted within negative pressure enclosures by licensed asbestos handlers. Demolition debris may be disposed of as construction and demolition debris provided the Abatement Project Monitor determines that it is not contaminated with asbestos and there has been no disturbance of ACM within the enclosure. If the demolition debris is determined to be contaminated or ACM has been disturbed, it must be disposed of as RACM asbestos waste.

KEY	LOCATION	MATERIAL DESCRIPTION	MATERIAL CLASSIFICATION	ESTIMATED QUANTITY		NOTES
				LF	SF	
●	JURY ROOMS 383 & 384	Electrical wiring insulation	PACM	90		See General Note 4
⁘	ALL GENDER BATHROOMS 383A, 383B, 384A, 384B	Ceramic wall tile - mastic	ACM		140	
⊕	ALL GENDER BATHROOMS 383A, 383B, 384A, 384B	Mastic associated with bathroom mirrors	PACM		8	
◗	JURY ROOMS 383 & 384, ALL GENDER BATHROOMS 383A, 383B, 384A, 384B	Door core insulation	PACM		168	
▨	CORRIDOR OUTSIDE JURY ROOMS 383 & 384	12" x 12" VFT (HA 76) & associated mastic (HA 77)	PACM		8	See General Note 1
▨	JURY ROOMS 383 & 384	12" x 12" VAT (HA 84) & associated mastic (HA 85)	ACM		104	See General Note 3

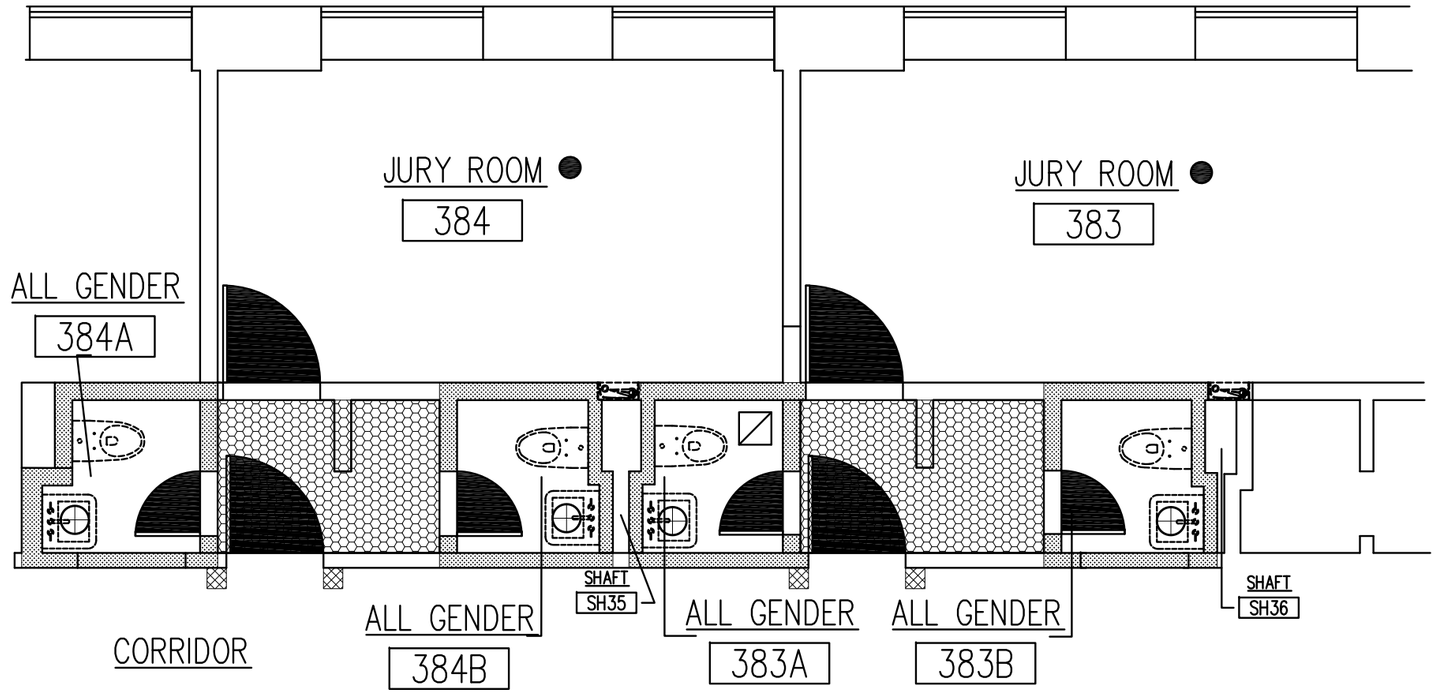

1
H116
3RD FLOOR ASBESTOS REMOVAL PLAN
SCALE: N.T.S.

KING'S COUNTY
SUPREME COURT
360 Adams Street
Brooklyn, NY 11201

PRECISION ENVIRONMENTAL INC.
36-15A 23rd Street
Long Island City, NY 11106
Tel: 718.383.2626, Fax: 718.383.7780
www.precision-enviro.com

No.	Date	Revision

SCALE:	NOT TO SCALE
DESIGNER:	MICHAEL PARPOUNAS
DRAWN BY:	CHRISTOPHER PLUMB
CHECKED BY:	CHRISTOPHER MIKIL
DATE:	22 MAR 2023

PROJECT: KING'S COUNTY SUPREME COURT BUILDING ACCESIBILITY RENOVATIONS
ADDRESS: 360 ADAMS STREET BROOKLYN, NY 11201
DRAWING TITLE: **ASBESTOS REMOVAL PLAN**

DRAWING No.: **H116**

PRECISION PROJECT No.: 2352-23-0002

3RD FLOOR KEY PLAN

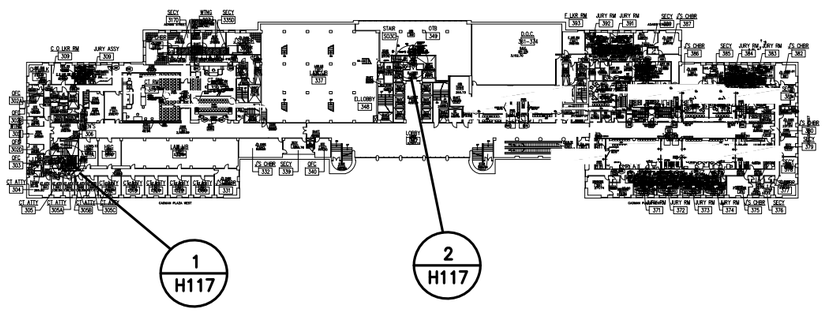

KEY	LOCATION	MATERIAL DESCRIPTION	MATERIAL CLASSIFICATION	ESTIMATED QUANTITY		NOTES
				LF	SF	
	ALL GENDER BATHROOM 306	Electrical wiring Insulation	ACM	45		See General Note 4
	ALL GENDER BATHROOM 306	Ceramic wall tile - mastic	ACM		180	
	ALL GENDER BATHROOM 306	Mastic associated with bathroom mirrors	PACM		4	
	ALL GENDER BATHROOM 306	Corrugated pipe insulation and associated joint packing	ACM	18		See General Note 4
	PIPE CHASE 306A, SHAFT SH24	Pipe joint associated with fiberglass pipe insulation	ACM	3		See General Note 4
	ALL GENDER BATHROOM 306	Door core insulation	PACM		21	
	ALL GENDER BATHROOM 306	12" x 12" VFT (HA 66) & associated mastic (HA 67)	PACM Contaminated		4	See General Note 1
	LIBRARY 349	12" x 12" VFT (HA 72) & associated mastic (HA 73)	PACM Contaminated		20	See General Note 1
	ALL GENDER BATHROOM 306	Backing associated with concrete door saddle	PACM		1	

GENERAL NOTES

1 - This 12"x12" VFT and associated mastic are non-ACM. However, ACM 9X9 VAT **may** exist underneath the VFT at this location. Contractor and APM shall verify the Presence/Absence of ACM 9X9 VAT under this 12"X12" VFT prior to commence work. If ACM 9X9 VAT are present, all layers of flooring materials adhering to the ACM 9X9 VAT shall be removed and disposed as ACM.

2 - All layers of flooring materials adhering to the ACM 9X9 VAT shall be removed and disposed as ACM

3 - All layers of flooring materials adhering to the ACM 12"X12" VAT and/or associated mastic shall be removed and disposed as ACM

4 - All demolition necessary to access this ACM to establish its presence and for removal it must be conducted within negative pressure enclosures by licensed asbestos handlers. Demolition debris may be disposed of as construction and demolition debris provided the Abatement Project Monitor determines that it is not contaminated with asbestos and there has been no disturbance of ACM within the enclosure. If the demolition debris is determined to be contaminated or ACM has been disturbed, it must be disposed of as RACM asbestos waste.

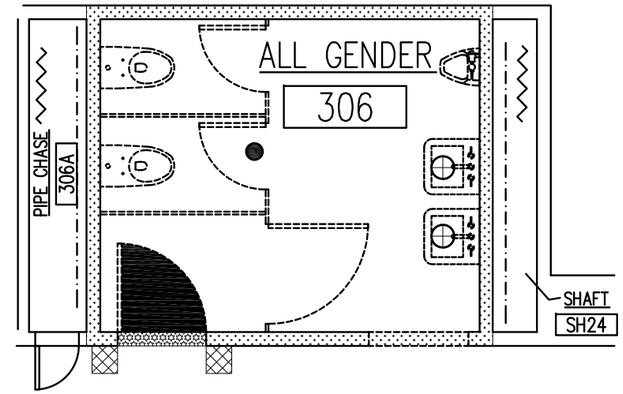

1 / H117 3RD FLOOR ASBESTOS REMOVAL PLAN
SCALE: N.T.S.

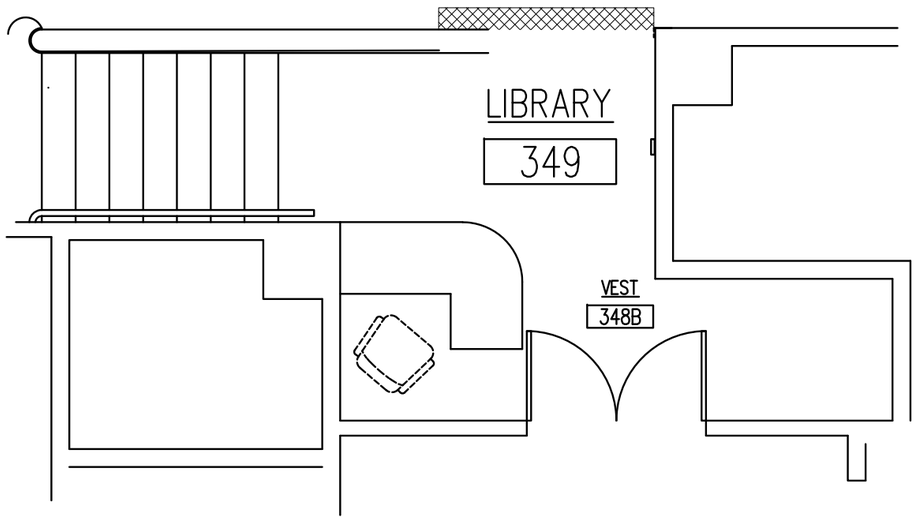

2 / H117 3RD FLOOR ASBESTOS REMOVAL PLAN
SCALE: N.T.S.

KING'S COUNTY SUPREME COURT
360 Adams Street
Brooklyn, NY 11201

PRECISION ENVIRONMENTAL INC.
36-15A 23rd Street
Long Island City, NY 11106
Tel: 718.383.2626, Fax: 718.383.7780
www.precision-enviro.com

No.	Date	Revision

SCALE:	NOT TO SCALE
DESIGNER:	MICHAEL PARPOUNAS
DRAWN BY:	CHRISTOPHER PLUMB
CHECKED BY:	CHRISTOPHER MIKIL
DATE:	22 MAR 2023

PROJECT: KING'S COUNTY SUPREME COURT BUILDING ACCESIBILITY RENOVATIONS
ADDRESS: 360 ADAMS STREET BROOKLYN, NY 11201
DRAWING TITLE: **ASBESTOS REMOVAL PLAN**

DRAWING No.: **H117**

PRECISION PROJECT No.: 2352-23-0002

3RD FLOOR KEY PLAN

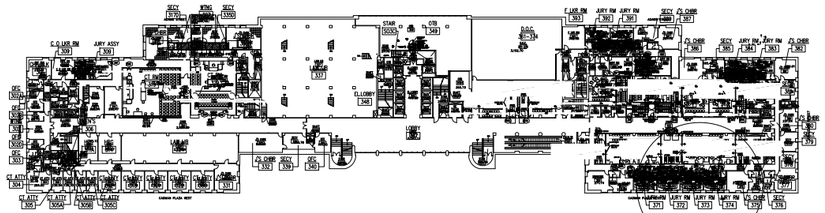

1
H118

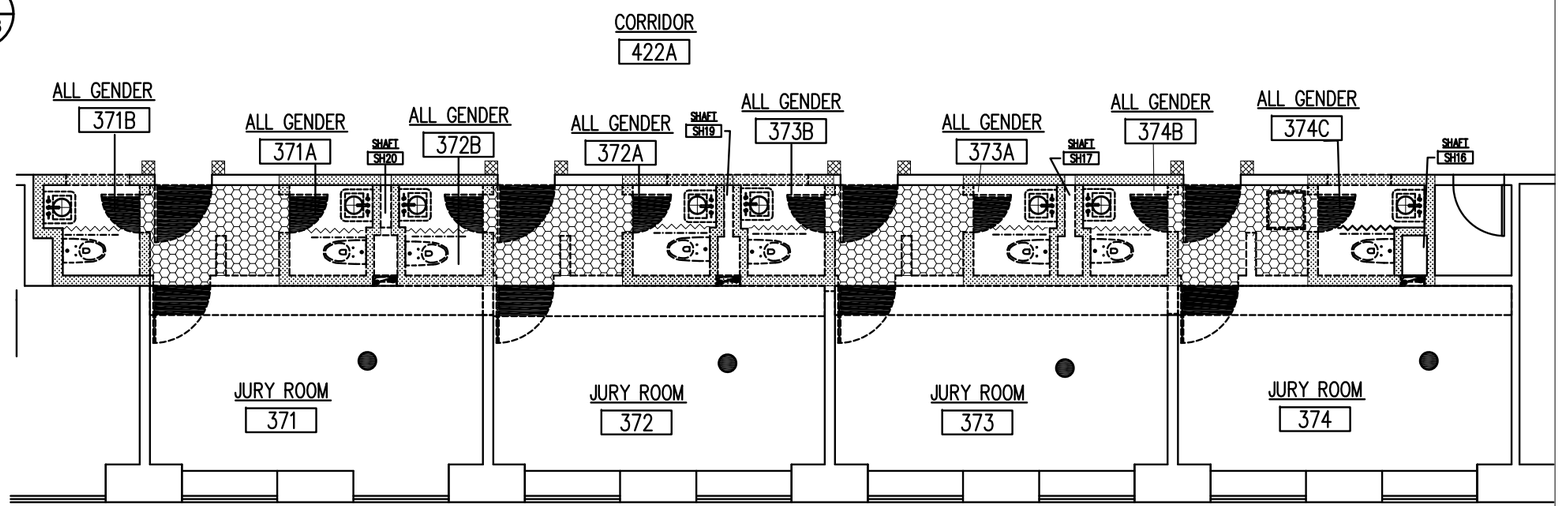

1
H118
3RD FLOOR ASBESTOS REMOVAL PLAN
SCALE: N.T.S.

KEY	LOCATION	MATERIAL DESCRIPTION	MATERIAL CLASSIFICATION	ESTIMATED QUANTITY LF	ESTIMATED QUANTITY SF	NOTES
	JURY ROOMS 371, 372, 373, 374, ALL GENDER BATHROOMS 371A, 371B, 372A, 372B, 373A, 373B, 374B, 374C	Electrical wiring insulation	ACM	360		See General Note 4
	ALL GENDER BATHROOMS 371A, 371B, 372A, 372B, 373A, 373B, 374B, 374C	Ceramic wall tile - mastic	ACM		800	
	ALL GENDER BATHROOMS 371A, 371B, 372A, 372B, 373A, 373B, 374B, 374C	Mastic associated with bathroom mirrors	PACM		16	
	ALL GENDER BATHROOMS 371A, 371B, 372A, 372B, 373A, 373B, 374B, 374C	Corrugated pipe insulation and associated joint packing	ACM	144		See General Note 4
		Pipe joint associated with fiberglass pipe insulation	ACM	24		See General Note 4
	3RD FLOOR, SELECTIVE REMOVAL PLANS THROUGHOUT	Door core insulation	PACM		336	
	CORRIDOR OUTSIDE JURY ROOMS 371, 372, 373, 374	12" x 12" VFT (HA 76 & associated mastic (HA 77)	PACM		16	See General Note 1
	JURY ROOMS 371, 372, 373, 374	12" x 12" VAT (HA 84 & associated mastic (HA 85)	ACM		184	See General Note 3

GENERAL NOTES

1 - This 12"x12" VFT and associated mastic are non-ACM. However, ACM 9X9 VAT **may** exist underneath the VFT at this location. Contractor and APM shall verify the Presence/Absence of ACM 9X9 VAT under this 12"X12" VFT prior to commence work. If ACM 9X9 VAT are present, all layers of flooring materials adhering to the ACM 9X9 VAT shall be removed and disposed as ACM.

2 - All layers of flooring materials adhering to the ACM 9X9 VAT shall be removed and disposed as ACM

3 - All layers of flooring materials adhering to the ACM 12"X12" VAT and/or associated mastic shall be removed and disposed as ACM

4 - All demolition necessary to access this ACM to establish its presence and for removal it must be conducted within negative pressure enclosures by licensed asbestos handlers. Demolition debris may be disposed of as construction and demolition debris provided the Abatement Project Monitor determines that it is not contaminated with asbestos and there has been no disturbance of ACM within the enclosure. If the demolition debris is determined to be contaminated or ACM has been disturbed, it must be disposed of as RACM asbestos waste.

KING'S COUNTY
SUPREME COURT
360 Adams Street
Brooklyn, NY 11201

PRECISION ENVIRONMENTAL INC.
36-15A 23rd Street
Long Island City, NY 11106
Tel: 718.383.2626, Fax: 718.383.7780
www.precision-enviro.com

No. Date Revision

SCALE:	NOT TO SCALE
DESIGNER:	MICHAEL PARPOUNAS
DRAWN BY:	CHRISTOPHER PLUMB
CHECKED BY:	CHRISTOPHER MIKIL
DATE:	22 MAR 2023

PROJECT: KING'S COUNTY SUPREME COURT BUILDING ACCESIBILITY RENOVATIONS
ADDRESS: 360 ADAMS STREET BROOKLYN, NY 11201
DRAWING TITLE: ASBESTOS REMOVAL PLAN

DRAWING No.: H118

PRECISION PROJECT No.: 2352-23-0002

3RD FLOOR KEY PLAN

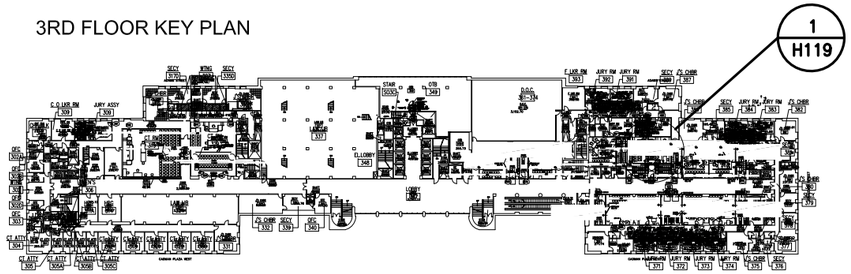

KEY	LOCATION	MATERIAL DESCRIPTION	MATERIAL CLASSIFICATION	ESTIMATED QUANTITY LF	ESTIMATED QUANTITY SF	NOTES
	MEN'S BATHROOM 388B, WOMEN'S BATHROOM 388C	Ceramic wall tile - mastic	ACM		200	
	MEN'S BATHROOM 388B, WOMEN'S BATHROOM 388C	Mastic associated with bathroom mirrors	PACM		4	
	MEN'S BATHROOM 388B, WOMEN'S BATHROOM 388C	Corrugated pipe insulation and associated joint packing	ACM	36		See General Note 4
		Pipe joint associated with fiberglass pipe insulation	ACM	6		See General Note 4
	3RD FLOOR, SELECTIVE REMOVAL PLANS THROUGHOUT	Door core insulation	PACM		105	
	CORRIDOR OUTSIDE ROOM 388A	12" x 12" VFT (HA 76 & associated mastic (HA 77)	PACM		4	See General Note 1
	JURY ROOM 388	12" x 12" VFT (HA 82 & associated mastic (HA 83)	PACM		18	See General Note 1
	CORRIDOR 388A	12" x 12" VAT (HA 84 & associated mastic (HA 85)	ACM		120	See General Note 3

GENERAL NOTES

1 - This 12"x12" VFT and associated mastic are non-ACM. However, ACM 9X9 VAT **may** exist underneath the VFT at this location. Contractor and APM shall verify the Presence/Absence of ACM 9X9 VAT under this 12"X12" VFT prior to commence work. If ACM 9X9 VAT are present, all layers of flooring materials adhering to the ACM 9X9 VAT shall be removed and disposed as ACM.

2 - All layers of flooring materials adhering to the ACM 9X9 VAT shall be removed and disposed as ACM

3 - All layers of flooring materials adhering to the ACM 12"X12" VAT and/or associated mastic shall be removed and disposed as ACM

4 - All demolition necessary to access this ACM to establish its presence and for removal it must be conducted within negative pressure enclosures by licensed asbestos handlers. Demolition debris may be disposed of as construction and demolition debris provided the Abatement Project Monitor determines that it is not contaminated with asbestos and there has been no disturbance of ACM within the enclosure. If the demolition debris is determined to be contaminated or ACM has been disturbed, it must be disposed of as RACM asbestos waste.

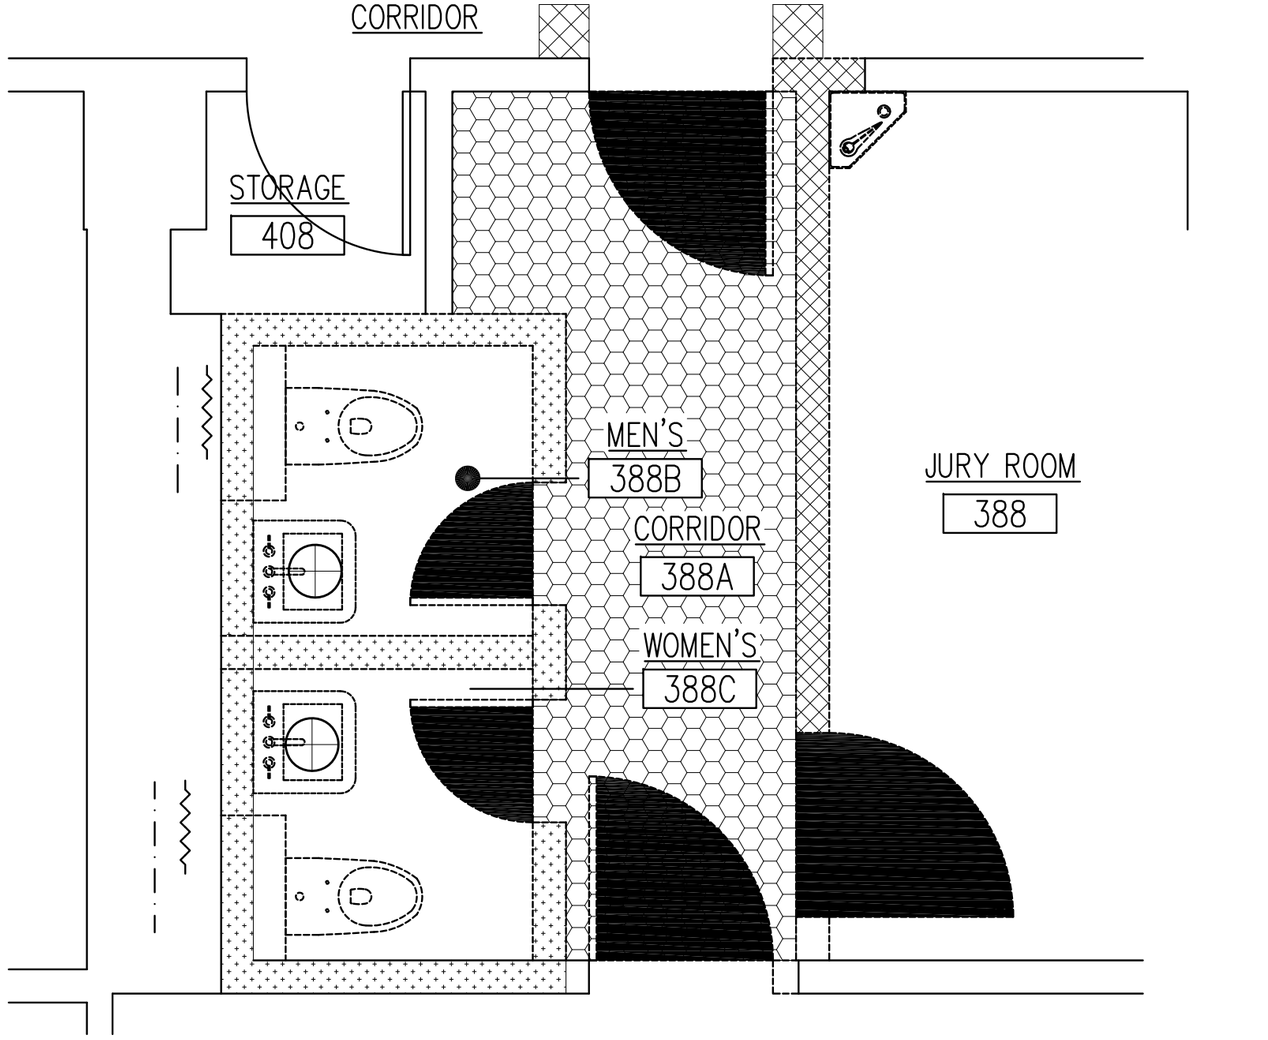

1 / H119 3RD FLOOR ASBESTOS REMOVAL PLAN
SCALE: N.T.S.

KING'S COUNTY SUPREME COURT
360 Adams Street
Brooklyn, NY 11201

PRECISION ENVIRONMENTAL INC.
36-15A 23rd Street
Long Island City, NY 11106
Tel: 718.383.2626, Fax: 718.383.7780
www.precision-enviro.com

No. Date Revision

SCALE:	NOT TO SCALE
DESIGNER:	MICHAEL PARPOUNAS
DRAWN BY:	CHRISTOPHER PLUMB
CHECKED BY:	CHRISTOPHER MIKIL
DATE:	22 MAR 2023

PROJECT: KING'S COUNTY SUPREME COURT BUILDING ACCESIBILITY RENOVATIONS
ADDRESS: 360 ADAMS STREET BROOKLYN, NY 11201

DRAWING TITLE: ASBESTOS REMOVAL PLAN

DRAWING No.: H119

PRECISION PROJECT No.: 2352-23-0002

3RD FLOOR KEY PLAN

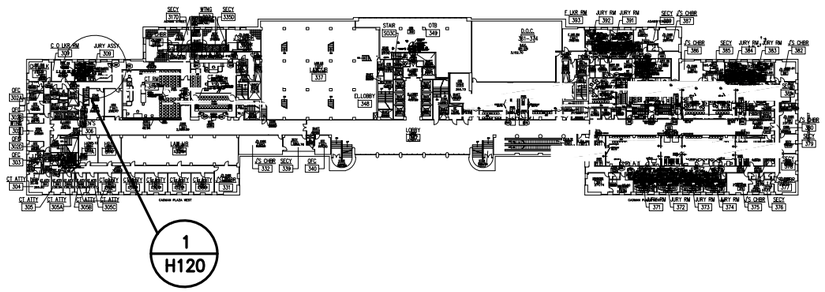

GENERAL NOTES

1 - This 12"x12" VFT and associated mastic are non-ACM. However, ACM 9X9 VAT **may** exist underneath the VFT at this location. Contractor and APM shall verify the Presence/Absence of ACM 9X9 VAT under this 12"X12" VFT prior to commence work. If ACM 9X9 VAT are present, all layers of flooring materials adhering to the ACM 9X9 VAT shall be removed and disposed as ACM.

2 - All layers of flooring materials adhering to the ACM 9X9 VAT shall be removed and disposed as ACM

3 - All layers of flooring materials adhering to the ACM 12"X12" VAT and/or associated mastic shall be removed and disposed as ACM

4 - All demolition necessary to access this ACM to establish its presence and for removal it must be conducted within negative pressure enclosures by licensed asbestos handlers. Demolition debris may be disposed of as construction and demolition debris provided the Abatement Project Monitor determines that it is not contaminated with asbestos and there has been no disturbance of ACM within the enclosure. If the demolition debris is determined to be contaminated or ACM has been disturbed, it must be disposed of as RACM asbestos waste.

KEY	LOCATION	MATERIAL DESCRIPTION	MATERIAL CLASSIFICATION	ESTIMATED QUANTITY		NOTES
				LF	SF	
	WOMEN'S BATHROOM 309B, MEN'S BATHROOM 309C	Ceramic wall tile - mastic	ACM		200	
	3RD FLOOR, SELECTIVE REMOVAL PLANS THROUGHOUT	Door core insulation	PACM		42	
	JURY ROOM 309, VESTIBULE 309A	12" x 12" VFT (HA 66 & associated mastic (HA 67)	PACM		80	See General Note 1
	WOMEN'S BATHROOM 309B, MEN'S BATHROOM 309C	Mastic associated with bathroom mirrors	PACM		4	
	WOMEN'S BATHROOM 309B, MEN'S BATHROOM 309C	Corrugated pipe Insulation and associated joint packing	ACM	36		See General Note 4
		Pipe joint associated with fiberglass pipe insulation	ACM	6		See General Note 4
	WOMEN'S BATHROOM 309B, MEN'S BATHROOM 309C	Backing associated with concrete door saddle	PACM		2	

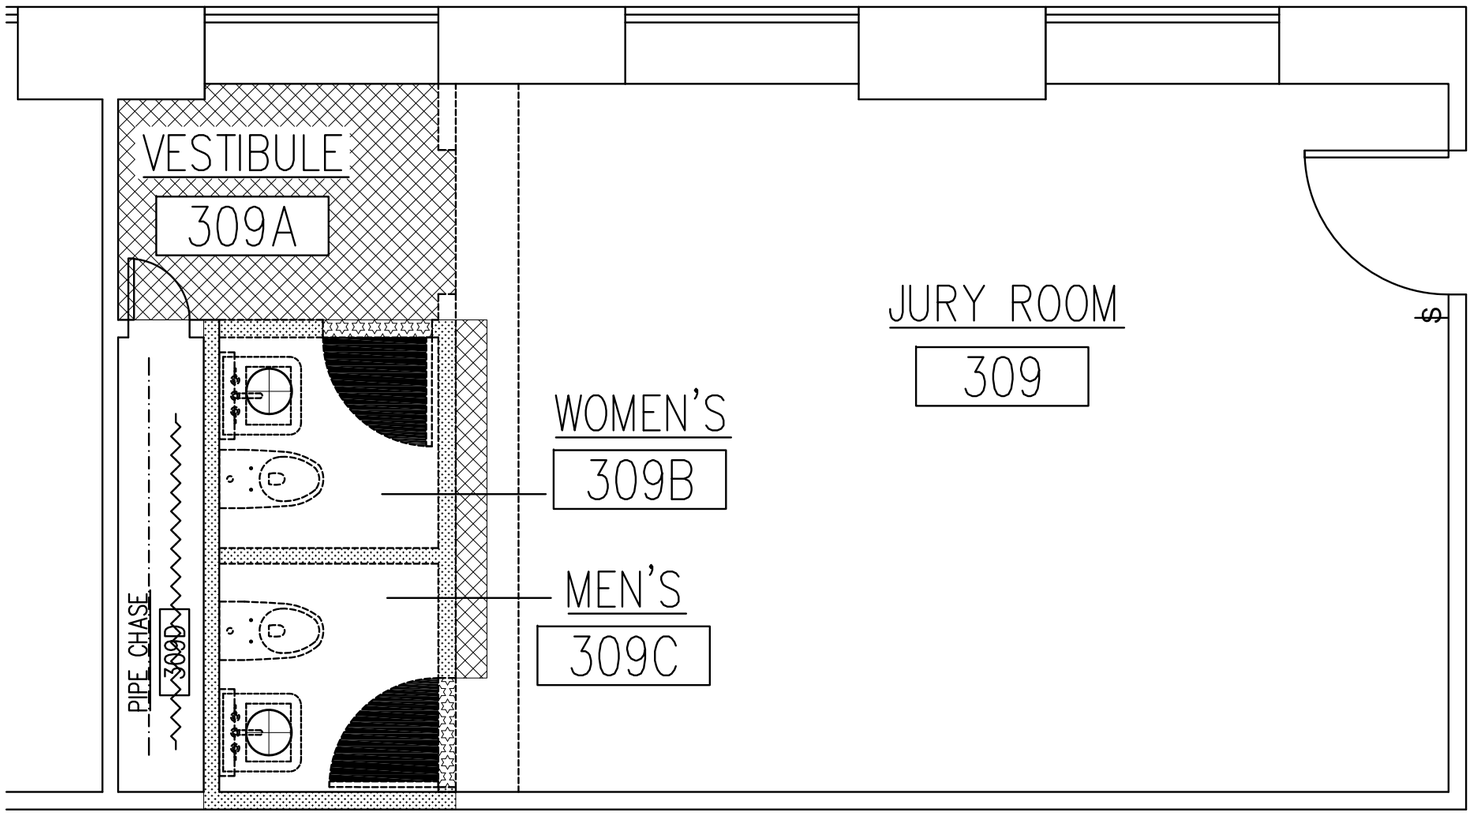

1 / H120 3RD FLOOR ASBESTOS REMOVAL PLAN
SCALE: N.T.S.

KING'S COUNTY SUPREME COURT
360 Adams Street
Brooklyn, NY 11201

PRECISION ENVIRONMENTAL INC.
36-15A 23rd Street
Long Island City, NY 11106
Tel: 718.383.2626, Fax: 718.383.7780
www.precision-enviro.com

No. Date Revision

SCALE:	NOT TO SCALE
DESIGNER:	MICHAEL PARPOUNAS
DRAWN BY:	CHRISTOPHER PLUMB
CHECKED BY:	CHRISTOPHER MIKIL
DATE:	22 MAR 2023

PROJECT: KING'S COUNTY SUPREME COURT BUILDING ACCESIBILITY RENOVATIONS
ADDRESS: 360 ADAMS STREET BROOKLYN, NY 11201

DRAWING TITLE: **ASBESTOS REMOVAL PLAN**

DRAWING No.: **H120**

PRECISION PROJECT No.: 2352-23-0002

3RD FLOOR KEY PLAN

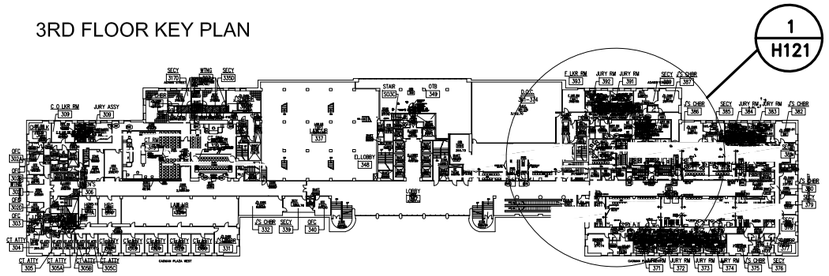

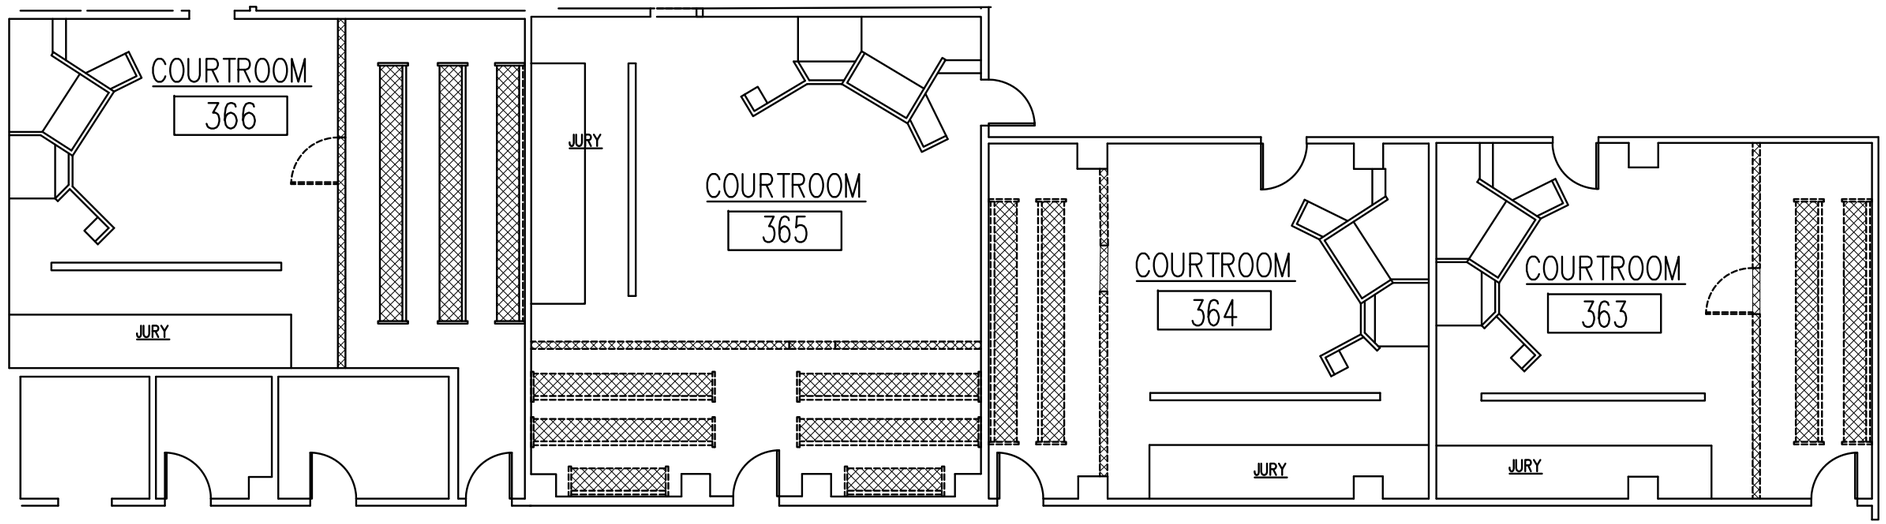

1 / H121 3RD FLOOR ASBESTOS REMOVAL PLAN
SCALE: N.T.S.

GENERAL NOTES

1 - This 12"x12" VFT and associated mastic are non-ACM. However, ACM 9X9 VAT **may** exist underneath the VFT at this location. Contractor and APM shall verify the Presence/Absence of ACM 9X9 VAT under this 12"X12" VFT prior to commence work. If ACM 9X9 VAT are present, all layers of flooring materials adhering to the ACM 9X9 VAT shall be removed and disposed as ACM.

2 - All layers of flooring materials adhering to the ACM 9X9 VAT shall be removed and disposed as ACM

3 - All layers of flooring materials adhering to the ACM 12"X12" VAT and/or associated mastic shall be removed and disposed as ACM

4 - All demolition necessary to access this ACM to establish its presence and for removal it must be conducted within negative pressure enclosures by licensed asbestos handlers. Demolition debris may be disposed of as construction and demolition debris provided the Abatement Project Monitor determines that it is not contaminated with asbestos and there has been no disturbance of ACM within the enclosure. If the demolition debris is determined to be contaminated or ACM has been disturbed, it must be disposed of as RACM asbestos waste.

KEY	LOCATION	MATERIAL DESCRIPTION	MATERIAL CLASSIFICATION	ESTIMATED QUANTITY		NOTES
				LF	SF	
	COURTROOM 363	12" x 12" VFT (HA 82 & associated mastic (HA 83)	PACM Contaminated		10	See General Note 1
▨	COURTROOM 365	9" X 9" VAT (HA 101) & associated mastic (HA 102) underneath 12" x 12" VFT (HA 82 & associated mastic (HA 83)	ACM		10	See General Note 2
	COURTROOMS 364, 366	12" x 12" VFT (HA 72 & associated mastic (HA 73)	PACM Contaminated		12	See General Note 1

KING'S COUNTY
SUPREME COURT
360 Adams Street
Brooklyn, NY 11201

PRECISION ENVIRONMENTAL INC.
36-15A 23rd Street
Long Island City, NY 11106
Tel: 718.383.2626, Fax: 718.383.7780
www.precision-enviro.com

No. Date Revision

SCALE: NOT TO SCALE
DESIGNER: MICHAEL PARPOUNAS
DRAWN BY: CHRISTOPHER PLUMB
CHECKED BY: CHRISTOPHER MIKIL
DATE: 22 MAR 2023

PROJECT: KING'S COUNTY SUPREME COURT BUILDING ACCESIBILITY RENOVATIONS
ADDRESS: 360 ADAMS STREET BROOKLYN, NY 11201

DRAWING TITLE: ASBESTOS REMOVAL PLAN

DRAWING No.: H121

PRECISION PROJECT No.: 2352-23-0002

3RD FLOOR KEY PLAN

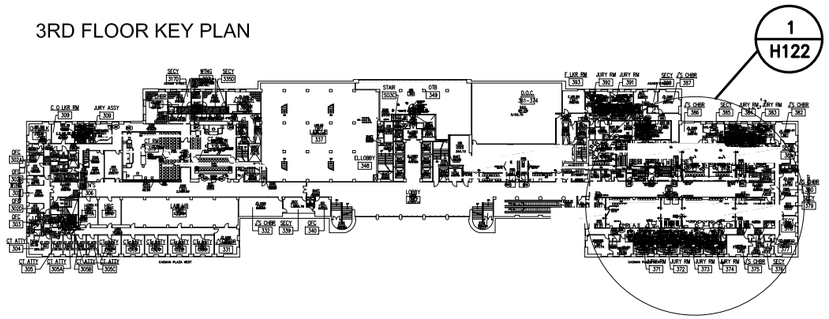

1
H122

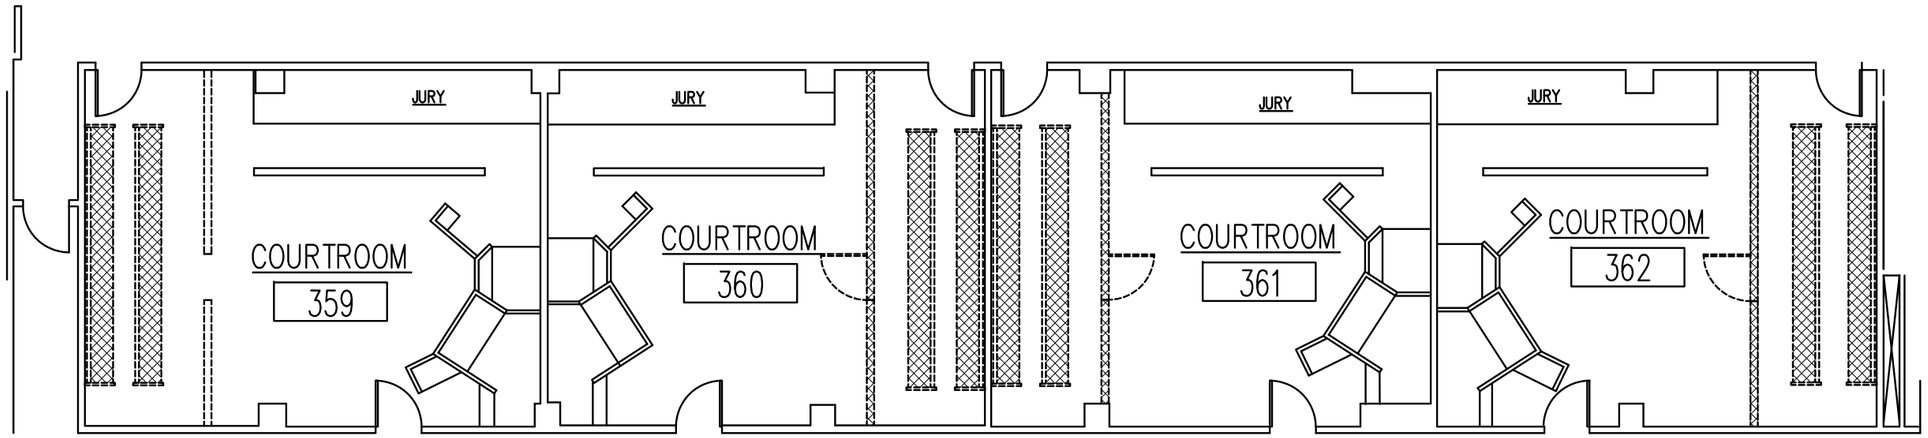

1
H122
3RD FLOOR ASBESTOS REMOVAL PLAN
SCALE: N.T.S.

GENERAL NOTES

1 - This 12"x12" VFT and associated mastic are non-ACM. However, ACM 9X9 VAT **may** exist underneath the VFT at this location. Contractor and APM shall verify the Presence/Absence of ACM 9X9 VAT under this 12"X12" VFT prior to commence work. If ACM 9X9 VAT are present, all layers of flooring materials adhering to the ACM 9X9 VAT shall be removed and disposed as ACM.

2 - All layers of flooring materials adhering to the ACM 9X9 VAT shall be removed and disposed as ACM

3 - All layers of flooring materials adhering to the ACM 12"X12" VAT and/or associated mastic shall be removed and disposed as ACM

4 - All demolition necessary to access this ACM to establish its presence and for removal it must be conducted within negative pressure enclosures by licensed asbestos handlers. Demolition debris may be disposed of as construction and demolition debris provided the Abatement Project Monitor determines that it is not contaminated with asbestos and there has been no disturbance of ACM within the enclosure. If the demolition debris is determined to be contaminated or ACM has been disturbed, it must be disposed of as RACM asbestos waste.

KEY	LOCATION	MATERIAL DESCRIPTION	MATERIAL CLASSIFICATION	ESTIMATED QUANTITY		NOTES
				LF	SF	
▨	COURTROOMS 359, 361	12" x 12" VFT (HA 82 & associated mastic (HA 83)	PACM Contaminated		12	See General Note 1
	COURTROOMS 360, 362	12" x 12" VFT (HA 72 & associated mastic (HA 73)	PACM Contaminated		12	See General Note 1

KING'S COUNTY
SUPREME COURT
360 Adams Street
Brooklyn, NY 11201

PRECISION ENVIRONMENTAL INC.
36-15A 23rd Street
Long Island City, NY 11106
Tel: 718.383.2626, Fax: 718.383.7780
www.precision-enviro.com

No. Date Revision

SCALE:	NOT TO SCALE
DESIGNER:	MICHAEL PARPOUNAS
DRAWN BY:	CHRISTOPHER PLUMB
CHECKED BY:	CHRISTOPHER MIKIL
DATE:	22 MAR 2023

PROJECT: KING'S COUNTY SUPREME COURT BUILDING ACCESIBILITY RENOVATIONS
ADDRESS: 360 ADAMS STREET BROOKLYN, NY 11201

DRAWING TITLE: **ASBESTOS REMOVAL PLAN**

DRAWING No.: **H122**

PRECISION PROJECT No.: 2352-23-0002

3RD FLOOR KEY PLAN

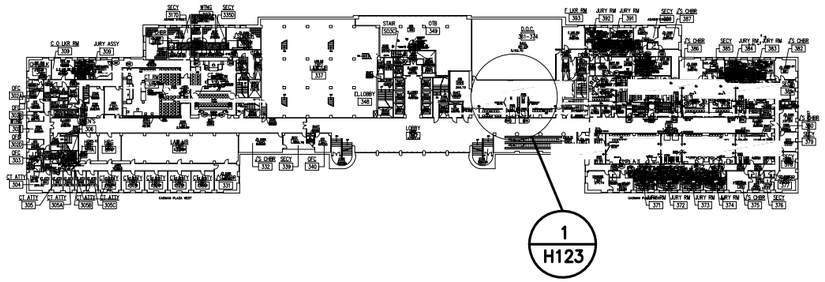

GENERAL NOTES

1 - This 12"x12" VFT and associated mastic are non-ACM. However, ACM 9X9 VAT **may** exist underneath the VFT at this location. Contractor and APM shall verify the Presence/Absence of ACM 9X9 VAT under this 12"X12" VFT prior to commence work. If ACM 9X9 VAT are present, all layers of flooring materials adhering to the ACM 9X9 VAT shall be removed and disposed as ACM.

2 - All layers of flooring materials adhering to the ACM 9X9 VAT shall be removed and disposed as ACM

3 - All layers of flooring materials adhering to the ACM 12"X12" VAT and/or associated mastic shall be removed and disposed as ACM

4 - All demolition necessary to access this ACM to establish its presence and for removal it must be conducted within negative pressure enclosures by licensed asbestos handlers. Demolition debris may be disposed of as construction and demolition debris provided the Abatement Project Monitor determines that it is not contaminated with asbestos and there has been no disturbance of ACM within the enclosure. If the demolition debris is determined to be contaminated or ACM has been disturbed, it must be disposed of as RACM asbestos waste.

KEY	LOCATION	MATERIAL DESCRIPTION	MATERIAL CLASSIFICATION	ESTIMATED QUANTITY		NOTES
				LF	SF	
▨	COURTROOM 356	12" x 12" VFT (HA 72 & associated mastic (HA 73)	PACM Contaminated		6	See General Note 1
	COURTROOM 357	12" x 12" VFT (HA 82 & associated mastic (HA 83)	PACM Contaminated		6	See General Note 1

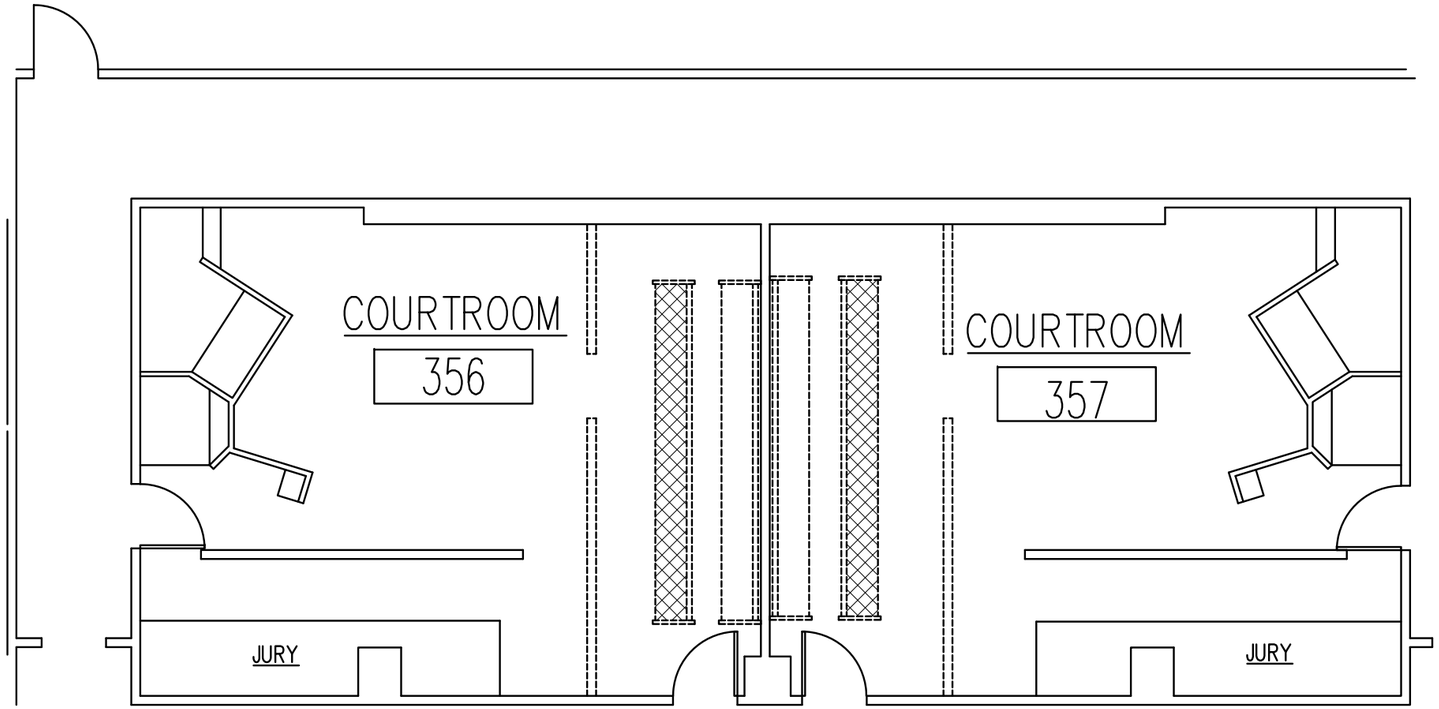

1 / H123 3RD FLOOR ASBESTOS REMOVAL PLAN
SCALE: N.T.S.

KING'S COUNTY SUPREME COURT
360 Adams Street
Brooklyn, NY 11201

PRECISION ENVIRONMENTAL INC.
36-15A 23rd Street
Long Island City, NY 11106
Tel: 718.383.2626, Fax: 718.383.7780
www.precision-enviro.com

No. Date Revision

SCALE: NOT TO SCALE
DESIGNER: MICHAEL PARPOUNAS
DRAWN BY: CHRISTOPHER PLUMB
CHECKED BY: CHRISTOPHER MIKIL
DATE: 22 MAR 2023

PROJECT: KING'S COUNTY SUPREME COURT BUILDING ACCESIBILITY RENOVATIONS
360 ADAMS STREET
ADDRESS: BROOKLYN, NY 11201
DRAWING TITLE: **ASBESTOS REMOVAL PLAN**

DRAWING No.: **H123**
PRECISION PROJECT No.: 2352-23-0002

3RD FLOOR KEY PLAN

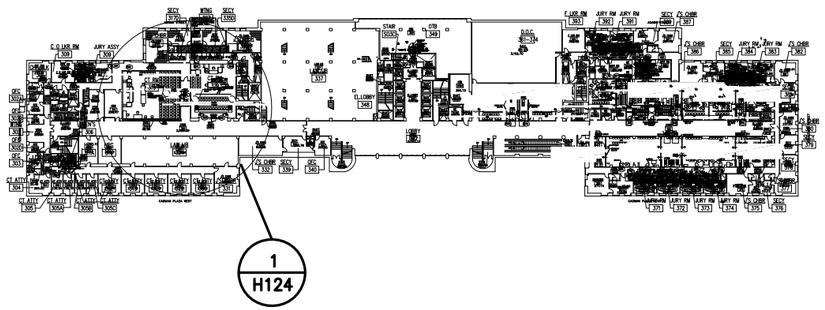

GENERAL NOTES

1 - This 12"x12" VFT and associated mastic are non-ACM. However, ACM 9X9 VAT **may** exist underneath the VFT at this location. Contractor and APM shall verify the Presence/Absence of ACM 9X9 VAT under this 12"X12" VFT prior to commence work. If ACM 9X9 VAT are present, all layers of flooring materials adhering to the ACM 9X9 VAT shall be removed and disposed as ACM.

2 - All layers of flooring materials adhering to the ACM 9X9 VAT shall be removed and disposed as ACM

3 - All layers of flooring materials adhering to the ACM 12"X12" VAT and/or associated mastic shall be removed and disposed as ACM

4 - All demolition necessary to access this ACM to establish its presence and for removal it must be conducted within negative pressure enclosures by licensed asbestos handlers. Demolition debris may be disposed of as construction and demolition debris provided the Abatement Project Monitor determines that it is not contaminated with asbestos and there has been no disturbance of ACM within the enclosure. If the demolition debris is determined to be contaminated or ACM has been disturbed, it must be disposed of as RACM asbestos waste.

KEY	LOCATION	MATERIAL DESCRIPTION	MATERIAL CLASSIFICATION	ESTIMATED QUANTITY		NOTES
				LF	SF	
	3RD FLOOR, SELECTIVE REMOVAL PLANS THROUGHOUT	Door core insulation	PACM		42	
	COURTROOM 319	9" X 9" VAT (HA 101) & associated mastic (HA 102) underneath 12" x 12" VFT (HA 86 & associated mastic (HA 87)	ACM		4	See General Note 2
		9" X 9" VAT (HA 101) & associated mastic (HA 102) underneath 12" x 12" VFT (HA 74 & associated mastic (HA 75)	ACM		4	See General Note 2
— · —	CORRIDOR OUTSIDE COURTROOM 329	Corrugated pipe insulation and associated joint packing	ACM	18		See General Note 4
	CORRIDOR OUTSIDE COURTROOM 329	Pipe joint associated with fiberglass pipe insulation	ACM	3		See General Note 4

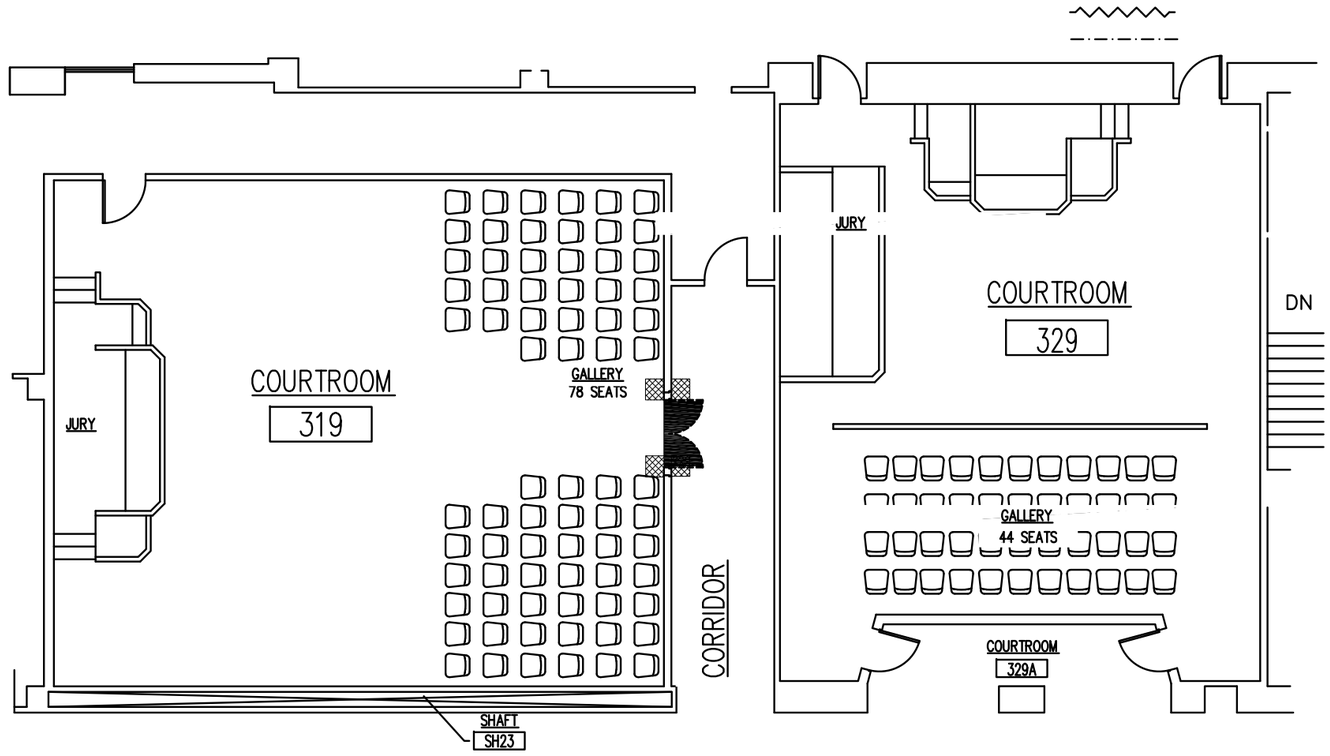

1 / H124 3RD FLOOR ASBESTOS REMOVAL PLAN
SCALE: N.T.S.

KING'S COUNTY SUPREME COURT
360 Adams Street
Brooklyn, NY 11201

PRECISION ENVIRONMENTAL INC.
36-15A 23rd Street
Long Island City, NY 11106
Tel: 718.383.2626, Fax: 718.383.7780
www.precision-enviro.com

No. Date Revision

SCALE:	NOT TO SCALE
DESIGNER:	MICHAEL PARPOUNAS
DRAWN BY:	CHRISTOPHER PLUMB
CHECKED BY:	CHRISTOPHER MIKIL
DATE:	22 MAR 2023

PROJECT: KING'S COUNTY SUPREME COURT BUILDING ACCESIBILITY RENOVATIONS
ADDRESS: 360 ADAMS STREET BROOKLYN, NY 11201

DRAWING TITLE: **ASBESTOS REMOVAL PLAN**

DRAWING No.: **H124**

PRECISION PROJECT No.: 2352-23-0002

4TH FLOOR KEY PLAN

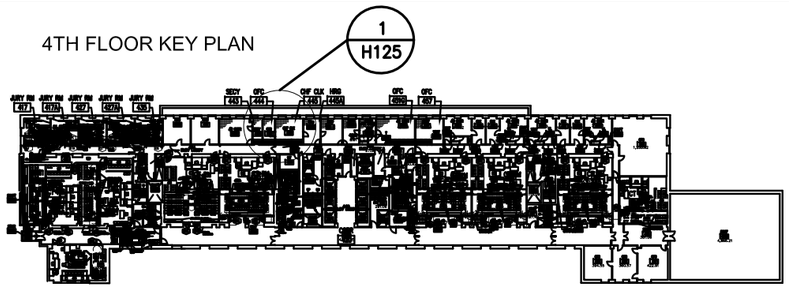

1
H125

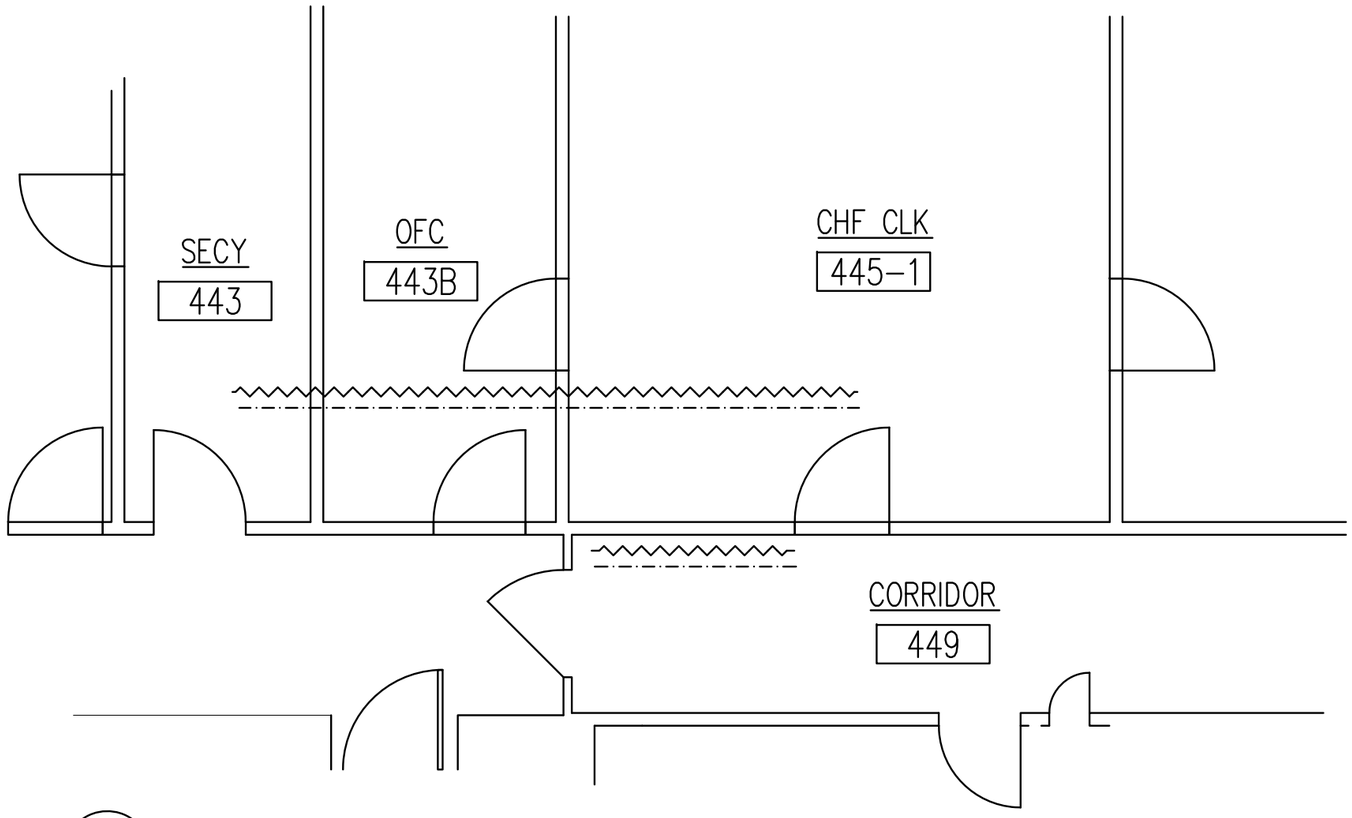

1
H125
4TH FLOOR ASBESTOS REMOVAL PLAN
SCALE: N.T.S.

GENERAL NOTES

1 - This 12"x12" VFT and associated mastic are non-ACM. However, ACM 9X9 VAT **may** exist underneath the VFT at this location. Contractor and APM shall verify the Presence/Absence of ACM 9X9 VAT under this 12"X12" VFT prior to commence work. If ACM 9X9 VAT are present, all layers of flooring materials adhering to the ACM 9X9 VAT shall be removed and disposed as ACM.

2 - All layers of flooring materials adhering to the ACM 9X9 VAT shall be removed and disposed as ACM

3 - All layers of flooring materials adhering to the ACM 12"X12" VAT and/or associated mastic shall be removed and disposed as ACM

4 - All demolition necessary to access this ACM to establish its presence and for removal it must be conducted within negative pressure enclosures by licensed asbestos handlers. Demolition debris may be disposed of as construction and demolition debris provided the Abatement Project Monitor determines that it is not contaminated with asbestos and there has been no disturbance of ACM within the enclosure. If the demolition debris is determined to be contaminated or ACM has been disturbed, it must be disposed of as RACM asbestos waste.

KEY	LOCATION	MATERIAL DESCRIPTION	MATERIAL CLASSIFICATION	ESTIMATED QUANTITY		NOTES
				LF	SF	
—— · ——	CORRIDOR 449, ROOM 443, ROOM 443B, ROOM 445-1	Corrugated pipe insulation and associated joint packing	ACM	18		See General Note 4
~~	CORRIDOR 449, ROOM 443, ROOM 443B, ROOM 445-1	Pipe joint associated with fiberglass pipe insulation	ACM	3		See General Note 4

KING'S COUNTY
SUPREME COURT
360 Adams Street
Brooklyn, NY 11201

PRECISION ENVIRONMENTAL INC.
36-15A 23rd Street
Long Island City, NY 11106
Tel: 718.383.2626, Fax: 718.383.7780
www.precision-enviro.com

No.	Date	Revision

SCALE:	NOT TO SCALE
DESIGNER:	MICHAEL PARPOUNAS
DRAWN BY:	CHRISTOPHER PLUMB
CHECKED BY:	CHRISTOPHER MIKIL
DATE:	22 MAR 2023

PROJECT: KING'S COUNTY SUPREME COURT BUILDING ACCESIBILITY RENOVATIONS
ADDRESS: 360 ADAMS STREET BROOKLYN, NY 11201
DRAWING TITLE: **ASBESTOS REMOVAL PLAN**

DRAWING No.: **H125**

PRECISION PROJECT No.: 2352-23-0002

4TH FLOOR KEY PLAN

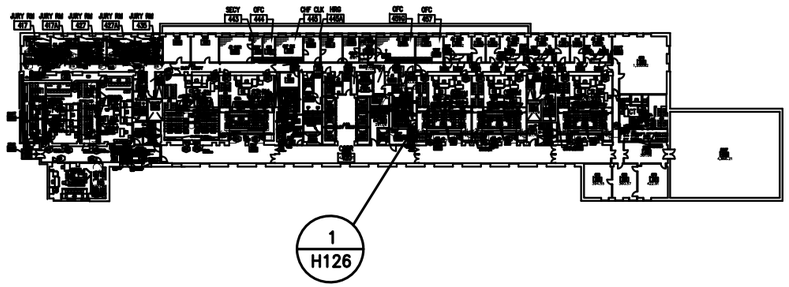

NOTE #	KEY	LOCATION	MATERIAL DESCRIPTION	MATERIAL CLASSIFICATION	ESTIMATED QUANTITY		NOTES
4	—— · ——	MEN'S BATHROOM 454	Corrugated pipe insulation and associated joint packing	ACM	18		See General Note 4
5		MEN'S BATHROOM 454	Pipe joint associated with fiberglass pipe insulation	ACM	3		See General Note 4
6		MEN'S BATHROOM 454	Ceramic wall tile - mastic	ACM		400	
14		VESTIBULE 454A	Backing associated with concrete door saddle	PACM		1	
11		4TH FLOOR - SELECTIVE REMOVAL PLAN THROUGHOUT	Door core insulation	PACM		21	
12		VESTIBULE 454A	Backing associated with marble wall	PACM		17	
15		MEN'S BATHROOM 454	Mastic associated with bathroom mirrors	PACM		8	

GENERAL NOTES

1 - This 12"x12" VFT and associated mastic are non-ACM. However, ACM 9X9 VAT **may** exist underneath the VFT at this location. Contractor and APM shall verify the Presence/Absence of ACM 9X9 VAT under this 12"X12" VFT prior to commence work. If ACM 9X9 VAT are present, all layers of flooring materials adhering to the ACM 9X9 VAT shall be removed and disposed as ACM.

2 - All layers of flooring materials adhering to the ACM 9X9 VAT shall be removed and disposed as ACM

3 - All layers of flooring materials adhering to the ACM 12"X12" VAT and/or associated mastic shall be removed and disposed as ACM

4 - All demolition necessary to access this ACM to establish its presence and for removal it must be conducted within negative pressure enclosures by licensed asbestos handlers. Demolition debris may be disposed of as construction and demolition debris provided the Abatement Project Monitor determines that it is not contaminated with asbestos and there has been no disturbance of ACM within the enclosure. If the demolition debris is determined to be contaminated or ACM has been disturbed, it must be disposed of as RACM asbestos waste.

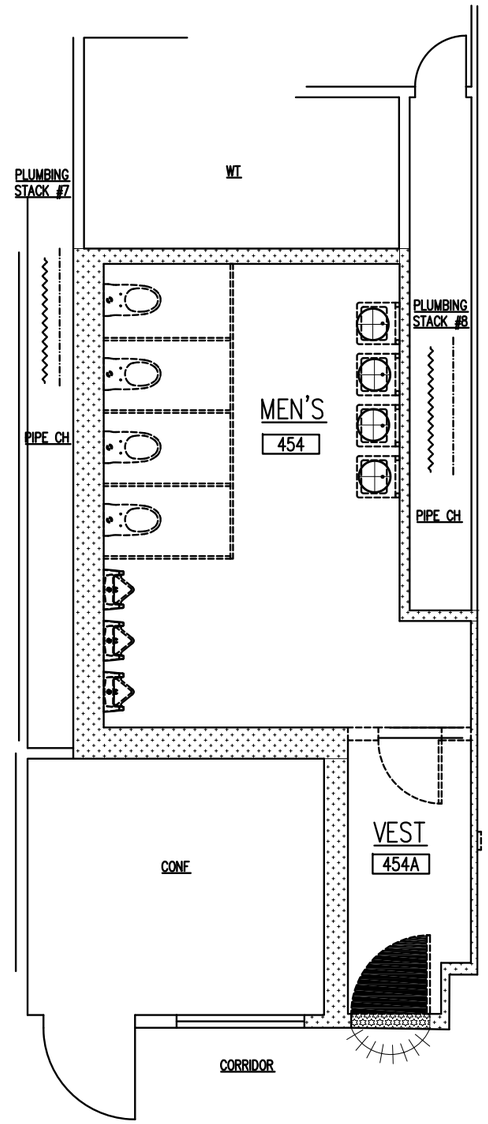

1 / H126 4TH FLOOR ASBESTOS REMOVAL PLAN
SCALE: N.T.S.

KING'S COUNTY SUPREME COURT
360 Adams Street
Brooklyn, NY 11201

PRECISION ENVIRONMENTAL INC.
36-15A 23rd Street
Long Island City, NY 11106
Tel: 718.383.2626, Fax: 718.383.7780
www.precision-enviro.com

No. Date Revision

SCALE:	NOT TO SCALE
DESIGNER:	MICHAEL PARPOUNAS
DRAWN BY:	CHRISTOPHER PLUMB
CHECKED BY:	CHRISTOPHER MIKIL
DATE:	22 MAR 2023

PROJECT: KING'S COUNTY SUPREME COURT BUILDING ACCESIBILITY RENOVATIONS
ADDRESS: 360 ADAMS STREET BROOKLYN, NY 11201
DRAWING TITLE: ASBESTOS REMOVAL PLAN

DRAWING No.: H126
PRECISION PROJECT No.: 2352-23-0002

4TH FLOOR KEY PLAN

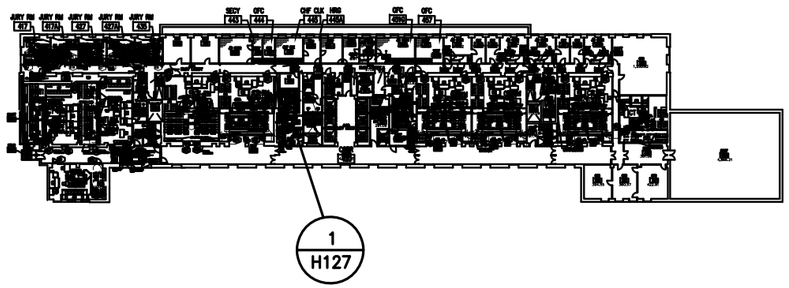

KEY	LOCATION	MATERIAL DESCRIPTION	MATERIAL CLASSIFICATION	ESTIMATED QUANTITY		NOTES
				LF	SF	
— · —	WOMEN'S BATHROOM 445A	Corrugated pipe insulation and associated joint packing	ACM	18		See General Note 4
~~	WOMEN'S BATHROOM 445A	Pipe joint associated with fiberglass pipe insulation	ACM	3		See General Note 4
	WOMEN'S BATHROOM 445A	Ceramic wall tile - mastic	ACM		450	
	VESTIBULE 445A	Backing associated with concrete door saddle	PACM		1	
	4TH FLOOR - SELECTIVE REMOVAL PLAN THROUGHOUT	Door core insulation	PACM		21	
	WOMEN'S BATHROOM 445A	Mastic associated with bathroom mirrors	PACM		8	

GENERAL NOTES

1 - This 12"x12" VFT and associated mastic are non-ACM. However, ACM 9X9 VAT **may** exist underneath the VFT at this location. Contractor and APM shall verify the Presence/Absence of ACM 9X9 VAT under this 12"X12" VFT prior to commence work. If ACM 9X9 VAT are present, all layers of flooring materials adhering to the ACM 9X9 VAT shall be removed and disposed as ACM.

2 - All layers of flooring materials adhering to the ACM 9X9 VAT shall be removed and disposed as ACM

3 - All layers of flooring materials adhering to the ACM 12"X12" VAT and/or associated mastic shall be removed and disposed as ACM

4 - All demolition necessary to access this ACM to establish its presence and for removal it must be conducted within negative pressure enclosures by licensed asbestos handlers. Demolition debris may be disposed of as construction and demolition debris provided the Abatement Project Monitor determines that it is not contaminated with asbestos and there has been no disturbance of ACM within the enclosure. If the demolition debris is determined to be contaminated or ACM has been disturbed, it must be disposed of as RACM asbestos waste.

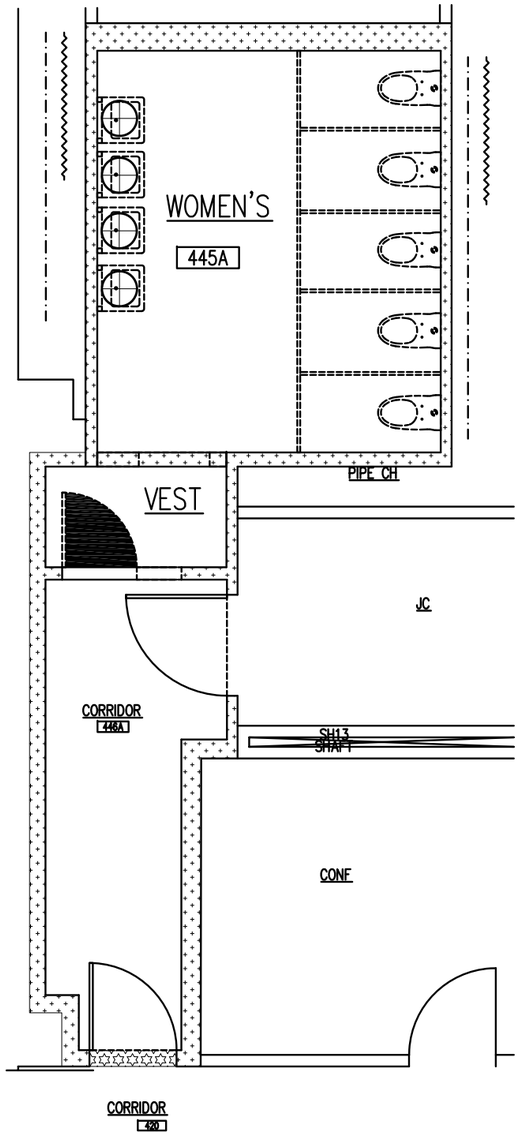

1 / H127 4TH FLOOR ASBESTOS REMOVAL PLAN
SCALE: N.T.S.

KING'S COUNTY SUPREME COURT
360 Adams Street
Brooklyn, NY 11201

PRECISION ENVIRONMENTAL INC.
36-15A 23rd Street
Long Island City, NY 11106
Tel: 718.383.2626, Fax: 718.383.7780
www.precision-enviro.com

No. Date Revision

SCALE:	NOT TO SCALE
DESIGNER:	MICHAEL PARPOUNAS
DRAWN BY:	CHRISTOPHER PLUMB
CHECKED BY:	CHRISTOPHER MIKIL
DATE:	22 MAR 2023

PROJECT: KING'S COUNTY SUPREME COURT BUILDING ACCESIBILITY RENOVATIONS
ADDRESS: 360 ADAMS STREET BROOKLYN, NY 11201
DRAWING TITLE: ASBESTOS REMOVAL PLAN

DRAWING No.: H127

PRECISION PROJECT No.: 2352-23-0002

4TH FLOOR KEY PLAN

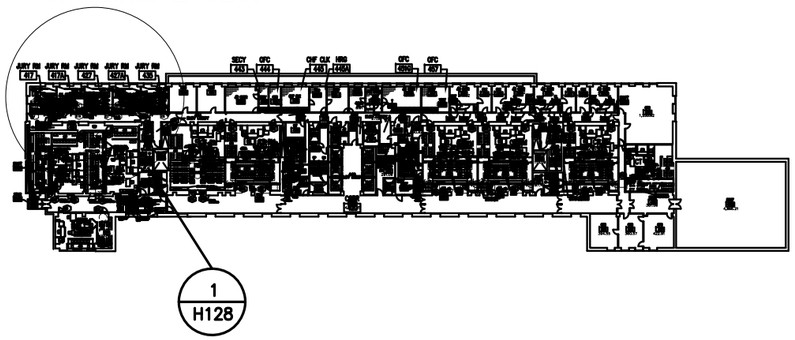

KEY	LOCATION	MATERIAL DESCRIPTION	MATERIAL CLASSIFICATION	ESTIMATED QUANTITY LF	ESTIMATED QUANTITY SF	NOTES
— · —	ALL GENDER BATHROOM 417B, 417C 427B, 427C, 435B	Corrugated pipe insulation and associated joint packing	ACM	90		See General Note 4
~~		Pipe joint associated with fiberglass pipe insulation	ACM	15		See General Note 4
	ALL GENDER BATHROOM 417B, 417C 427B, 427C, 435B	Ceramic wall tile - mastic	ACM		900	
	4TH FLOOR - SELECTIVE REMOVAL PLAN THROUGHOUT	Door core insulation	PACM		210	
	ALL GENDER BATHROOM 417B, 417C 427B, 427C, 435B	Mastic associated with bathroom mirrors	PACM		10	
	ALL GENDER BATHROOM 417B, 417C 427B, 427C, 435B	Backing associated with concrete door saddle	PACM		4	
	CORRIDOR OUTSIDE JURY ROOM 417, 417A 427, 427A, 435	9" X 9" VAT (HA 101) & associated mastic (HA 102) underneath 12" x 12" VFT (HA 68) & associated mastic (HA 69)	ACM		75	See General Note 2
	JURY ROOM 417	12" x 12" VAT (HA 80) & associated mastic (HA 81)	ACM		18	See General Note 3
	JURY ROOM 417A 427, 427A, 435	12" x 12" VAT (HA 84) & associated mastic (HA 85)	ACM		72	See General Note 3

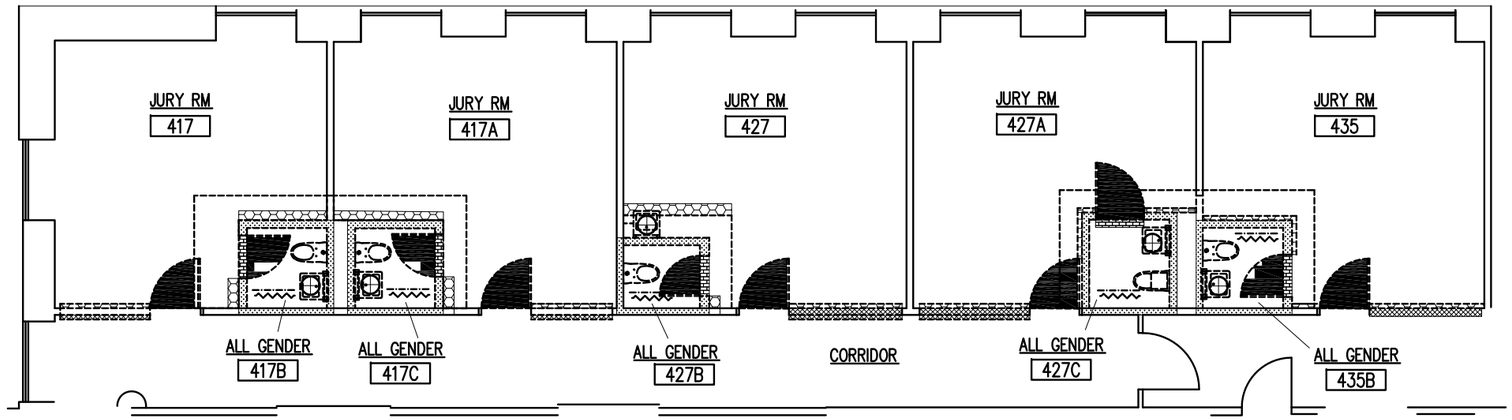

1 / H128 4TH FLOOR ASBESTOS REMOVAL PLAN
SCALE: N.T.S.

GENERAL NOTES

1 - This 12"x12" VFT and associated mastic are non-ACM. However, ACM 9X9 VAT **may** exist underneath the VFT at this location. Contractor and APM shall verify the Presence/Absence of ACM 9X9 VAT under this 12"X12" VFT prior to commence work. If ACM 9X9 VAT are present, all layers of flooring materials adhering to the ACM 9X9 VAT shall be removed and disposed as ACM.

2 - All layers of flooring materials adhering to the ACM 9X9 VAT shall be removed and disposed as ACM

3 - All layers of flooring materials adhering to the ACM 12"X12" VAT and/or associated mastic shall be removed and disposed as ACM

4 - All demolition necessary to access this ACM to establish its presence and for removal it must be conducted within negative pressure enclosures by licensed asbestos handlers. Demolition debris may be disposed of as construction and demolition debris provided the Abatement Project Monitor determines that it is not contaminated with asbestos and there has been no disturbance of ACM within the enclosure. If the demolition debris is determined to be contaminated or ACM has been disturbed, it must be disposed of as RACM asbestos waste.

KING'S COUNTY SUPREME COURT
360 Adams Street
Brooklyn, NY 11201

PRECISION ENVIRONMENTAL INC.
36-15A 23rd Street
Long Island City, NY 11106
Tel: 718.383.2626, Fax: 718.383.7780
www.precision-enviro.com

No.	Date	Revision

SCALE:	NOT TO SCALE
DESIGNER:	MICHAEL PARPOUNAS
DRAWN BY:	CHRISTOPHER PLUMB
CHECKED BY:	CHRISTOPHER MIKIL
DATE:	22 MAR 2023

PROJECT: KING'S COUNTY SUPREME COURT BUILDING ACCESIBILITY RENOVATIONS
ADDRESS: 360 ADAMS STREET BROOKLYN, NY 11201

DRAWING TITLE: **ASBESTOS REMOVAL PLAN**

DRAWING No.: **H128**

PRECISION PROJECT No.: 2352-23-0002

4TH FLOOR KEY PLAN

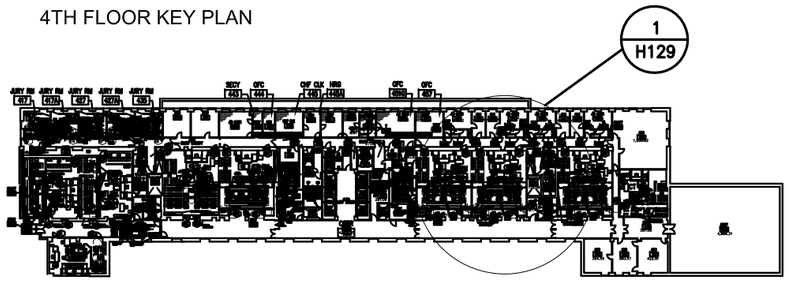

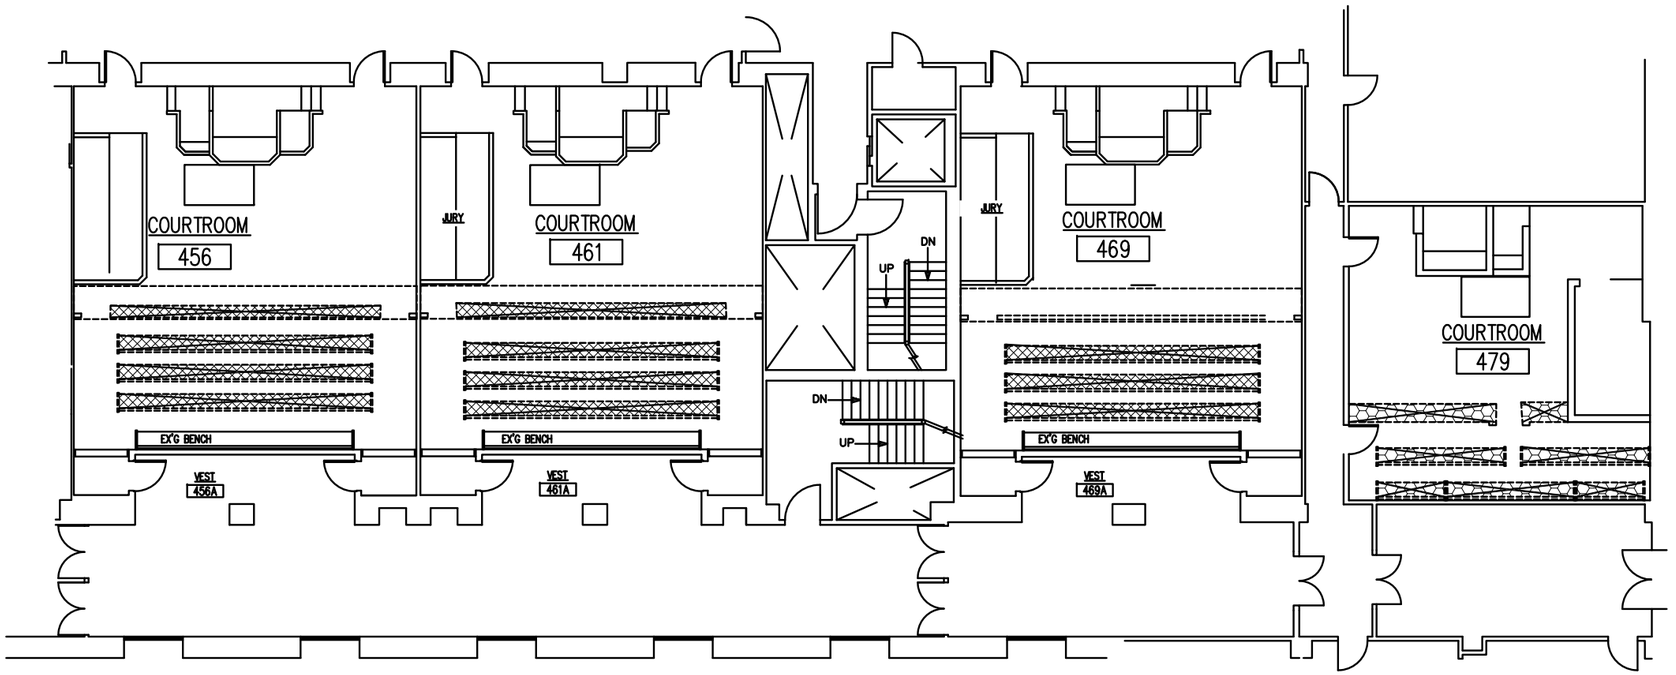

GENERAL NOTES

1 - This 12"x12" VFT and associated mastic are non-ACM. However, ACM 9X9 VAT **may** exist underneath the VFT at this location. Contractor and APM shall verify the Presence/Absence of ACM 9X9 VAT under this 12"X12" VFT prior to commence work. If ACM 9X9 VAT are present, all layers of flooring materials adhering to the ACM 9X9 VAT shall be removed and disposed as ACM.

2 - All layers of flooring materials adhering to the ACM 9X9 VAT shall be removed and disposed as ACM

3 - All layers of flooring materials adhering to the ACM 12"X12" VAT and/or associated mastic shall be removed and disposed as ACM

4 - All demolition necessary to access this ACM to establish its presence and for removal it must be conducted within negative pressure enclosures by licensed asbestos handlers. Demolition debris may be disposed of as construction and demolition debris provided the Abatement Project Monitor determines that it is not contaminated with asbestos and there has been no disturbance of ACM within the enclosure. If the demolition debris is determined to be contaminated or ACM has been disturbed, it must be disposed of as RACM asbestos waste.

KEY	LOCATION	MATERIAL DESCRIPTION	MATERIAL CLASSIFICATION	ESTIMATED QUANTITY		NOTES
				LF	SF	
	COURTROOMS 456, 461, 469, 479	Backing associated with courtroom benches	PACM		120	
	COURTROOMS 456, 461, 469	12"x12" VFT (HA 74) and associated mastic (HA 75)	PACM CONTAMINATED		90	See General Note 1
	COURTROOM 479	12"x12" VAT (HA 84) and associated mastic (HA 85)	ACM		30	See General Note 3

1 / H129 4TH FLOOR ASBESTOS REMOVAL PLAN

SCALE: N.T.S.

KING'S COUNTY SUPREME COURT
360 Adams Street
Brooklyn, NY 11201

PRECISION ENVIRONMENTAL INC.
36-15A 23rd Street
Long Island City, NY 11106
Tel: 718.383.2626, Fax: 718.383.7780
www.precision-enviro.com

No. Date Revision

SCALE:	NOT TO SCALE
DESIGNER:	MICHAEL PARPOUNAS
DRAWN BY:	CHRISTOPHER PLUMB
CHECKED BY:	CHRISTOPHER MIKIL
DATE:	22 MAR 2023

PROJECT: KING'S COUNTY SUPREME COURT BUILDING ACCESIBILITY RENOVATIONS
ADDRESS: 360 ADAMS STREET BROOKLYN, NY 11201

DRAWING TITLE: ASBESTOS REMOVAL PLAN

DRAWING No.: H129

PRECISION PROJECT No.: 2352-23-0002

4TH FLOOR KEY PLAN

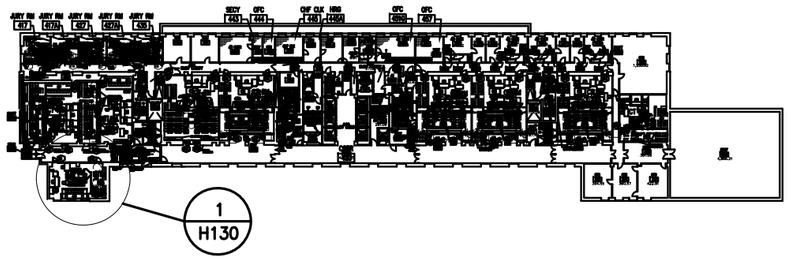

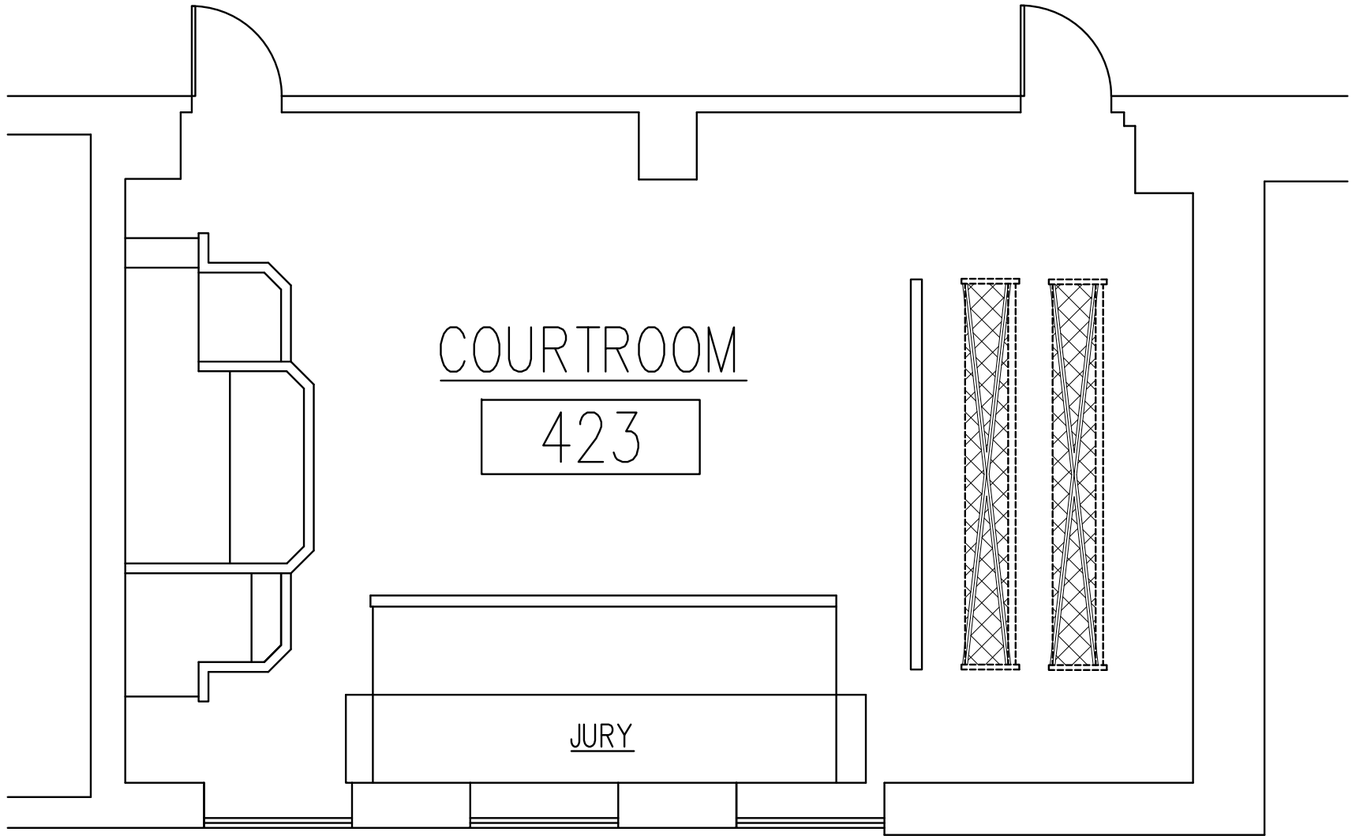

1
H130
4TH FLOOR ASBESTOS REMOVAL PLAN
SCALE: N.T.S.

GENERAL NOTES

1 - This 12"x12" VFT and associated mastic are non-ACM. However, ACM 9X9 VAT **may** exist underneath the VFT at this location. Contractor and APM shall verify the Presence/Absence of ACM 9X9 VAT under this 12"X12" VFT prior to commence work. If ACM 9X9 VAT are present, all layers of flooring materials adhering to the ACM 9X9 VAT shall be removed and disposed as ACM.

2 - All layers of flooring materials adhering to the ACM 9X9 VAT shall be removed and disposed as ACM

3 - All layers of flooring materials adhering to the ACM 12"X12" VAT and/or associated mastic shall be removed and disposed as ACM

4 - All demolition necessary to access this ACM to establish its presence and for removal it must be conducted within negative pressure enclosures by licensed asbestos handlers. Demolition debris may be disposed of as construction and demolition debris provided the Abatement Project Monitor determines that it is not contaminated with asbestos and there has been no disturbance of ACM within the enclosure. If the demolition debris is determined to be contaminated or ACM has been disturbed, it must be disposed of as RACM asbestos waste.

KEY	LOCATION	MATERIAL DESCRIPTION	MATERIAL CLASSIFICATION	ESTIMATED QUANTITY		NOTES
				LF	SF	
	COURTROOM 423	Backing associated with courtroom benches	PACM		30	
	COURTROOM 423	12"x12" VFT (HA 74) and associated mastic (HA 75)	PACM Contaminated		30	See General Note 1

KING'S COUNTY
SUPREME COURT
360 Adams Street
Brooklyn, NY 11201

PRECISION ENVIRONMENTAL INC.
36-15A 23rd Street
Long Island City, NY 11106
Tel: 718.383.2626, Fax: 718.383.7780
www.precision-enviro.com

No. Date Revision

SCALE: NOT TO SCALE
DESIGNER: MICHAEL PARPOUNAS
DRAWN BY: CHRISTOPHER PLUMB
CHECKED BY: CHRISTOPHER MIKIL
DATE: 22 MAR 2023

PROJECT: KING'S COUNTY SUPREME COURT BUILDING ACCESIBILITY RENOVATIONS
ADDRESS: 360 ADAMS STREET BROOKLYN, NY 11201
DRAWING TITLE: ASBESTOS REMOVAL PLAN

DRAWING No.: H130
PRECISION PROJECT No.: 2352-23-0002

4TH FLOOR KEY PLAN

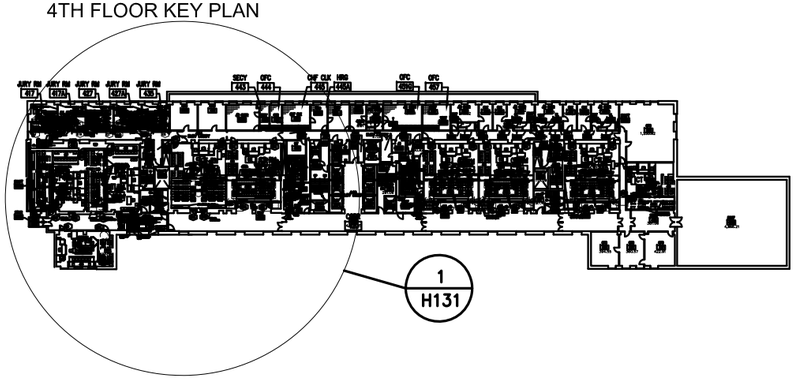

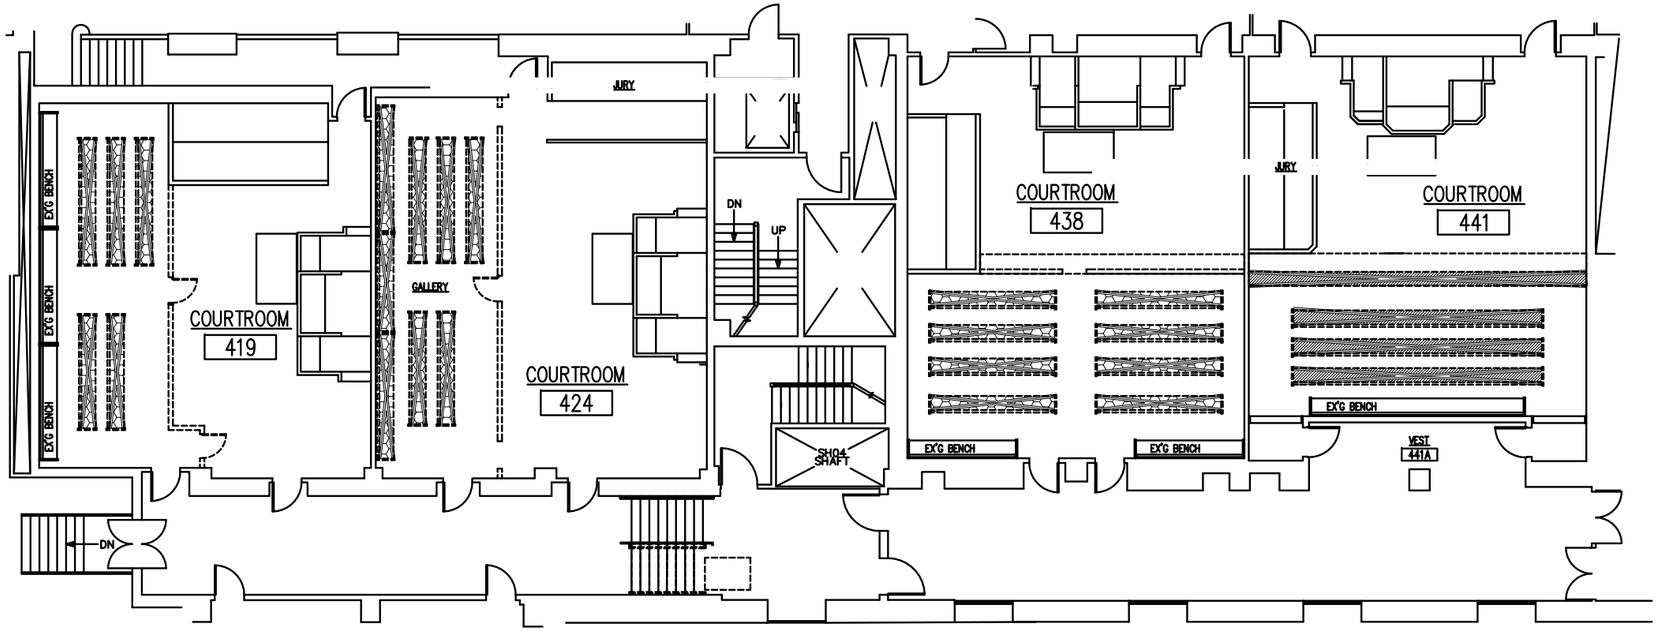

1 / H131 4TH FLOOR ASBESTOS REMOVAL PLAN
SCALE: N.T.S.

GENERAL NOTES

1 - This 12"x12" VFT and associated mastic are non-ACM. However, ACM 9X9 VAT **may** exist underneath the VFT at this location. Contractor and APM shall verify the Presence/Absence of ACM 9X9 VAT under this 12"X12" VFT prior to commence work. If ACM 9X9 VAT are present, all layers of flooring materials adhering to the ACM 9X9 VAT shall be removed and disposed as ACM.

2 - All layers of flooring materials adhering to the ACM 9X9 VAT shall be removed and disposed as ACM

3 - All layers of flooring materials adhering to the ACM 12"X12" VAT and/or associated mastic shall be removed and disposed as ACM

4 - All demolition necessary to access this ACM to establish its presence and for removal it must be conducted within negative pressure enclosures by licensed asbestos handlers. Demolition debris may be disposed of as construction and demolition debris provided the Abatement Project Monitor determines that it is not contaminated with asbestos and there has been no disturbance of ACM within the enclosure. If the demolition debris is determined to be contaminated or ACM has been disturbed, it must be disposed of as RACM asbestos waste.

KEY	LOCATION	MATERIAL DESCRIPTION	MATERIAL CLASSIFICATION	ESTIMATED QUANTITY		NOTES
				LF	SF	
	COURTROOMS 419, 424, 438, 441	Backing associated with courtroom benches	PACM		160	
	COURTROOMS 419, 424, 438	12"x12" VAT (HA 84) and associated mastic (HA 85)	ACM		110	See General Note 3
	COURTROOM 441	9"x9" VAT (HA 103)	ACM		50	See General Note 2

KING'S COUNTY SUPREME COURT
360 Adams Street
Brooklyn, NY 11201

PRECISION ENVIRONMENTAL INC.
36-15A 23rd Street
Long Island City, NY 11106
Tel: 718.383.2626, Fax: 718.383.7780
www.precision-enviro.com

No.	Date	Revision

SCALE:	NOT TO SCALE
DESIGNER:	MICHAEL PARPOUNAS
DRAWN BY:	CHRISTOPHER PLUMB
CHECKED BY:	CHRISTOPHER MIKIL
DATE:	22 MAR 2023

PROJECT: KING'S COUNTY SUPREME COURT BUILDING ACCESIBILITY RENOVATIONS
ADDRESS: 360 ADAMS STREET BROOKLYN, NY 11201
DRAWING TITLE: **ASBESTOS REMOVAL PLAN**

DRAWING No.: **H131**

PRECISION PROJECT No.: 2352-23-0002

5TH FLOOR KEY PLAN

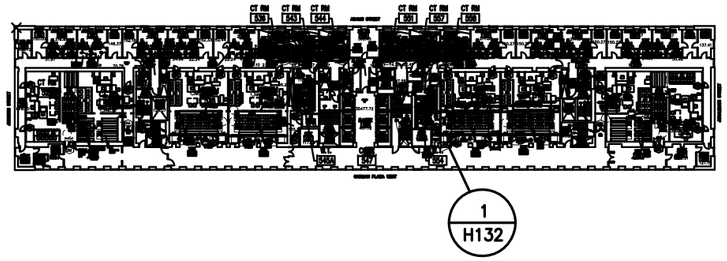

GENERAL NOTES

1 - This 12"x12" VFT and associated mastic are non-ACM. However, ACM 9X9 VAT **may** exist underneath the VFT at this location. Contractor and APM shall verify the Presence/Absence of ACM 9X9 VAT under this 12"X12" VFT prior to commence work. If ACM 9X9 VAT are present, all layers of flooring materials adhering to the ACM 9X9 VAT shall be removed and disposed as ACM.

2 - All layers of flooring materials adhering to the ACM 9X9 VAT shall be removed and disposed as ACM

3 - All layers of flooring materials adhering to the ACM 12"X12" VAT and/or associated mastic shall be removed and disposed as ACM

4 - All demolition necessary to access this ACM to establish its presence and for removal it must be conducted within negative pressure enclosures by licensed asbestos handlers. Demolition debris may be disposed of as construction and demolition debris provided the Abatement Project Monitor determines that it is not contaminated with asbestos and there has been no disturbance of ACM within the enclosure. If the demolition debris is determined to be contaminated or ACM has been disturbed, it must be disposed of as RACM asbestos waste.

KEY	LOCATION	MATERIAL DESCRIPTION	MATERIAL CLASSIFICATION	ESTIMATED QUANTITY		NOTES
				LF	SF	
— · —	MEN'S BATHROOM 554	Corrugated pipe insulation and associated joint packing	ACM	18		See General Note 4
~~		Pipe joint associated with fiberglass pipe insulation	ACM	3		See General Note 4
⊕	MEN'S BATHROOM 554	Mastic associated with bathroom mirrors	PACM		8	

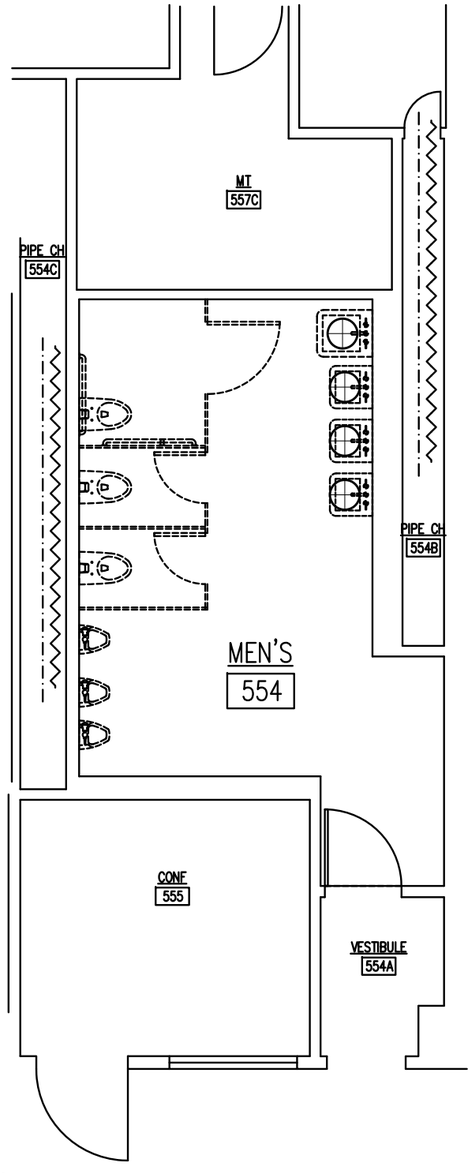

1 / H132 5TH FLOOR ASBESTOS REMOVAL PLAN
SCALE: N.T.S.

KING'S COUNTY SUPREME COURT
360 Adams Street
Brooklyn, NY 11201

PRECISION ENVIRONMENTAL INC.
36-15A 23rd Street
Long Island City, NY 11106
Tel: 718.383.2626, Fax: 718.383.7780
www.precision-enviro.com

No. Date Revision

SCALE:	NOT TO SCALE
DESIGNER:	MICHAEL PARPOUNAS
DRAWN BY:	CHRISTOPHER PLUMB
CHECKED BY:	CHRISTOPHER MIKIL
DATE:	22 MAR 2023

PROJECT: KING'S COUNTY SUPREME COURT BUILDING ACCESIBILITY RENOVATIONS
ADDRESS: 360 ADAMS STREET BROOKLYN, NY 11201
DRAWING TITLE: ASBESTOS REMOVAL PLAN

DRAWING No.: H132
PRECISION PROJECT No.: 2352-23-0002

5TH FLOOR KEY PLAN

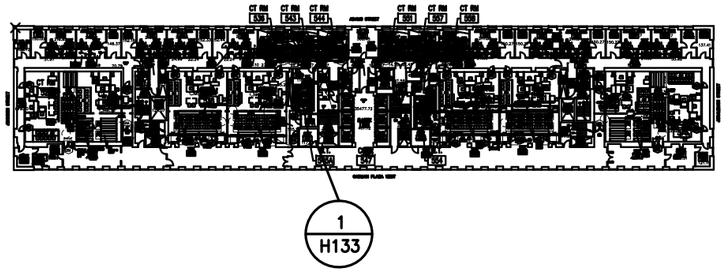

GENERAL NOTES

1 - This 12"x12" VFT and associated mastic are non-ACM. However, ACM 9X9 VAT **may** exist underneath the VFT at this location. Contractor and APM shall verify the Presence/Absence of ACM 9X9 VAT under this 12"X12" VFT prior to commence work. If ACM 9X9 VAT are present, all layers of flooring materials adhering to the ACM 9X9 VAT shall be removed and disposed as ACM.

2 - All layers of flooring materials adhering to the ACM 9X9 VAT shall be removed and disposed as ACM

3 - All layers of flooring materials adhering to the ACM 12"X12" VAT and/or associated mastic shall be removed and disposed as ACM

4 - All demolition necessary to access this ACM to establish its presence and for removal it must be conducted within negative pressure enclosures by licensed asbestos handlers. Demolition debris may be disposed of as construction and demolition debris provided the Abatement Project Monitor determines that it is not contaminated with asbestos and there has been no disturbance of ACM within the enclosure. If the demolition debris is determined to be contaminated or ACM has been disturbed, it must be disposed of as RACM asbestos waste.

KEY	LOCATION	MATERIAL DESCRIPTION	MATERIAL CLASSIFICATION	ESTIMATED QUANTITY		NOTES
				LF	SF	
— · — · —	WOMEN'S BATHROOM 545A	Corrugated pipe insulation and associated joint packing	ACM	18		See General Note 4
~~		Pipe joint associated with fiberglass pipe insulation	ACM	3		See General Note 4
⊕	WOMEN'S BATHROOM 545A	Mastic associated with bathroom mirrors	PACM		8	

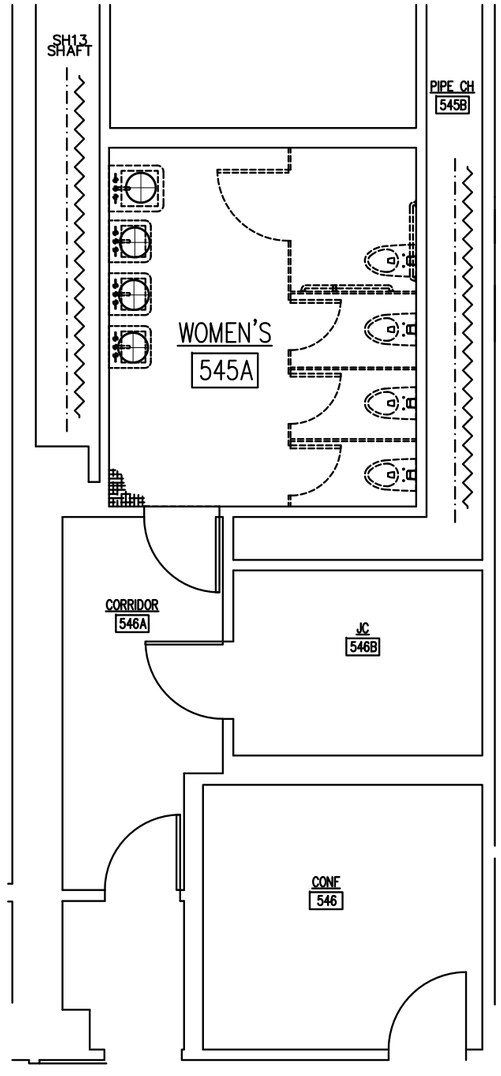

1 / H133 5TH FLOOR ASBESTOS REMOVAL PLAN
SCALE: N.T.S.

KING'S COUNTY SUPREME COURT
360 Adams Street
Brooklyn, NY 11201

PRECISION ENVIRONMENTAL INC.
36-15A 23rd Street
Long Island City, NY 11106
Tel: 718.383.2626, Fax: 718.383.7780
www.precision-enviro.com

No.	Date	Revision

SCALE:	NOT TO SCALE
DESIGNER:	MICHAEL PARPOUNAS
DRAWN BY:	CHRISTOPHER PLUMB
CHECKED BY:	CHRISTOPHER MIKIL
DATE:	22 MAR 2023

PROJECT: KING'S COUNTY SUPREME COURT BUILDING ACCESIBILITY RENOVATIONS
ADDRESS: 360 ADAMS STREET BROOKLYN, NY 11201
DRAWING TITLE: ASBESTOS REMOVAL PLAN

DRAWING No.: **H133**

PRECISION PROJECT No.: 2352-23-0002

5TH FLOOR KEY PLAN

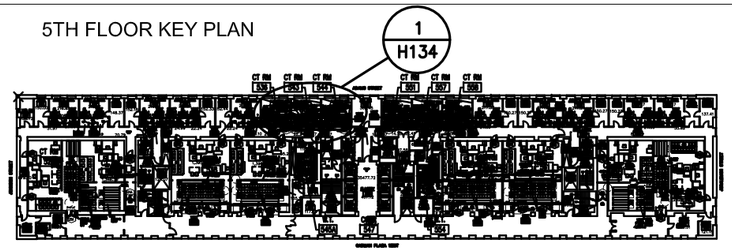

KEY	LOCATION	MATERIAL DESCRIPTION	MATERIAL CLASSIFICATION	ESTIMATED QUANTITY LF	ESTIMATED QUANTITY SF	NOTES
	MEN'S BATHROOMS 536C, 543C, 544C WOMEN'S BATHROOM 536B, 543B, 544B	Corrugated pipe insulation and associated joint packing	ACM	108		See General Note 4
		Pipe joint associated with fiberglass pipe insulation	ACM	18		See General Note 4
	JURY ROOM 536, 543, 544	Electrical wiring Insulation	ACM	900		See General Note 4
	MEN'S BATHROOMS 536C, 543C, 544C WOMEN'S BATHROOM 536B, 543B, 544B	Mastic associated with bathroom mirrors	PACM		12	
	JURY ROOM 536, 543, AND VESTIBULE 536A, 543A,	12"x12" VAT (HA 70) and associated mastic (HA 71)	ACM		52	See General Note 3
	JURY ROOM 544, VESTIBULE 544A	12"x12" VFT (HA 76) and associated mastic (HA 77)	PACM Contaminated		24	See General Note 1
	CORRIDOR OUTSIDE JURY ROOM 536, 543, 544	12"x12" VFT (HA 68) and associated mastic (HA 69)	PACM Contaminated		45	See General Note 1
	MEN'S BATHROOMS 536C, 543C, 544C WOMEN'S BATHROOM 536B, 543B, 544B	Backing associated with concrete door saddle	PACM		6	
	5TH FLOOR - SELECTIVE REMOVAL PLAN THROUGHOUT	Door core insulation	PACM		168	

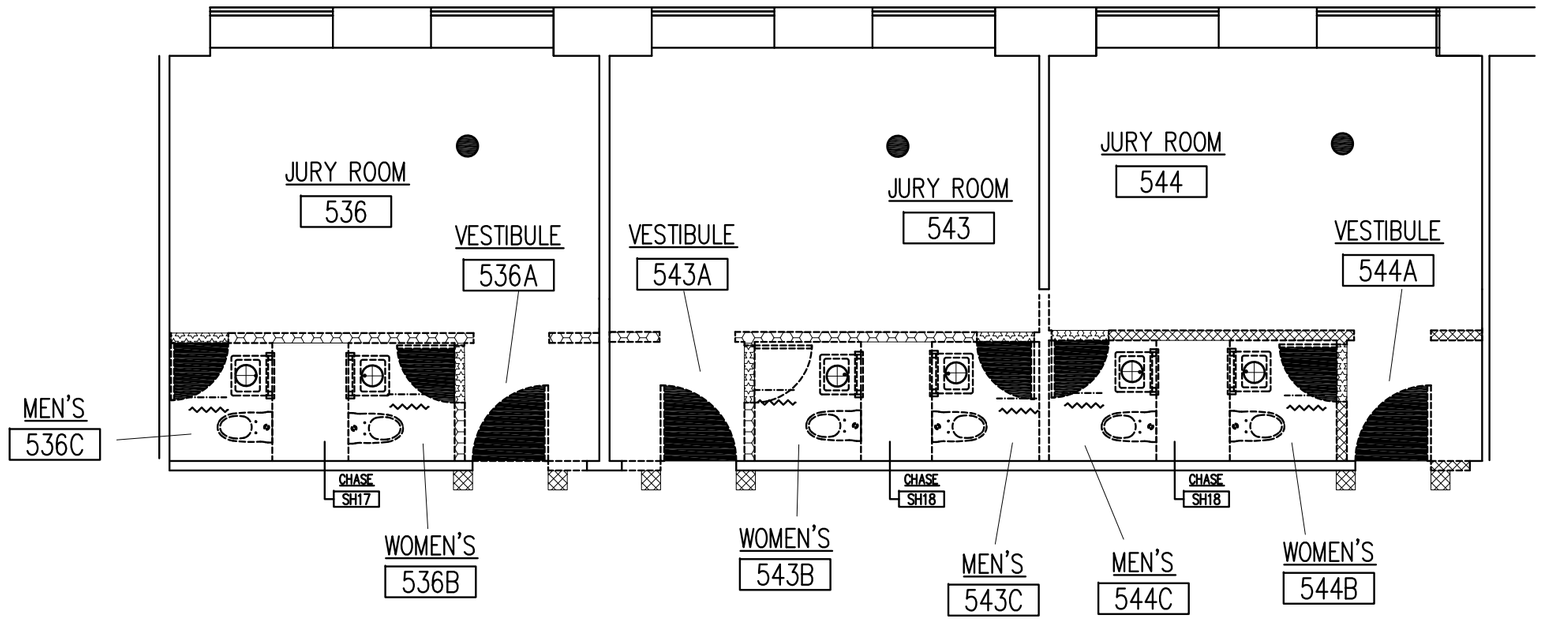

1 / H134 5TH FLOOR ASBESTOS REMOVAL PLAN
SCALE: N.T.S.

GENERAL NOTES

1 - This 12"x12" VFT and associated mastic are non-ACM. However, ACM 9X9 VAT **may** exist underneath the VFT at this location. Contractor and APM shall verify the Presence/Absence of ACM 9X9 VAT under this 12"X12" VFT prior to commence work. If ACM 9X9 VAT are present, all layers of flooring materials adhering to the ACM 9X9 VAT shall be removed and disposed as ACM.

2 - All layers of flooring materials adhering to the ACM 9X9 VAT shall be removed and disposed as ACM

3 - All layers of flooring materials adhering to the ACM 12"X12" VAT and/or associated mastic shall be removed and disposed as ACM

4 - All demolition necessary to access this ACM to establish its presence and for removal it must be conducted within negative pressure enclosures by licensed asbestos handlers. Demolition debris may be disposed of as construction and demolition debris provided the Abatement Project Monitor determines that it is not contaminated with asbestos and there has been no disturbance of ACM within the enclosure. If the demolition debris is determined to be contaminated or ACM has been disturbed, it must be disposed of as RACM asbestos waste.

KING'S COUNTY
SUPREME COURT
360 Adams Street
Brooklyn, NY 11201

PRECISION ENVIRONMENTAL INC.
36-15A 23rd Street
Long Island City, NY 11106
Tel: 718.383.2626, Fax: 718.383.7780
www.precision-enviro.com

No.	Date	Revision

SCALE:	NOT TO SCALE
DESIGNER:	MICHAEL PARPOUNAS
DRAWN BY:	CHRISTOPHER PLUMB
CHECKED BY:	CHRISTOPHER MIKIL
DATE:	22 MAR 2023

PROJECT: KING'S COUNTY SUPREME COURT BUILDING ACCESIBILITY RENOVATIONS
ADDRESS: 360 ADAMS STREET BROOKLYN, NY 11201

DRAWING TITLE: **ASBESTOS REMOVAL PLAN**

DRAWING No.: **H134**

PRECISION PROJECT No.: 2352-23-0002

5TH FLOOR KEY PLAN

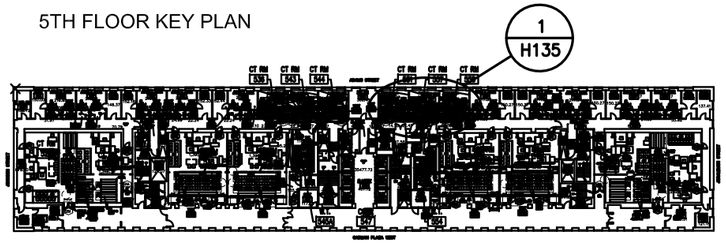

KEY	LOCATION	MATERIAL DESCRIPTION	MATERIAL CLASSIFICATION	ESTIMATED QUANTITY LF	ESTIMATED QUANTITY SF	NOTES
-----	WOMEN'S ROOM 551B, 557B, 558B MEN'S BATHROOM 551C, 557C, 558C	Corrugated pipe insulation and associated joint packing	ACM	108		See General Note 4
~~		Pipe joint associated with fiberglass pipe insulation	ACM	18		See General Note 4
●	JURY ROOMS 551, 557, 558	Electrical wiring insulation	ACM	450		See General Note 4
⊕	WOMEN'S ROOM 551B, 557B, 558B MEN'S BATHROOM 551C, 557C, 558C	Mastic associated with bathroom mirrors	PACM		12	
◗	7TH FLOOR - SELECTIVE REMOVAL PLAN THROUGHOUT	Door core insulation	PACM		189	
✡	WOMEN'S ROOM 551B, 557B, 558B MEN'S BATHROOM 551C, 557C, 558C	Backing associated with concrete door saddle	PACM		6	
▨	JURY ROOM 558 VESTIBULE 558A	12"x12" VFT (HA 76) and associated mastic (HA 77)	PACM CONTAMINATED		24	See General Note 1
▨	CORRIDOR OUTSIDE JURY ROOM 551, 557, 558	12"x12" VFT (HA 68) and associated mastic (HA 69)	PACM CONTAMINATED		45	See General Note 1
⬡	JURY ROOM 551, 557 VESTIBULE 551A, 557A	12"x12" VFT (HA 70) and associated mastic (HA 71)	ACM		52	See General Note 3

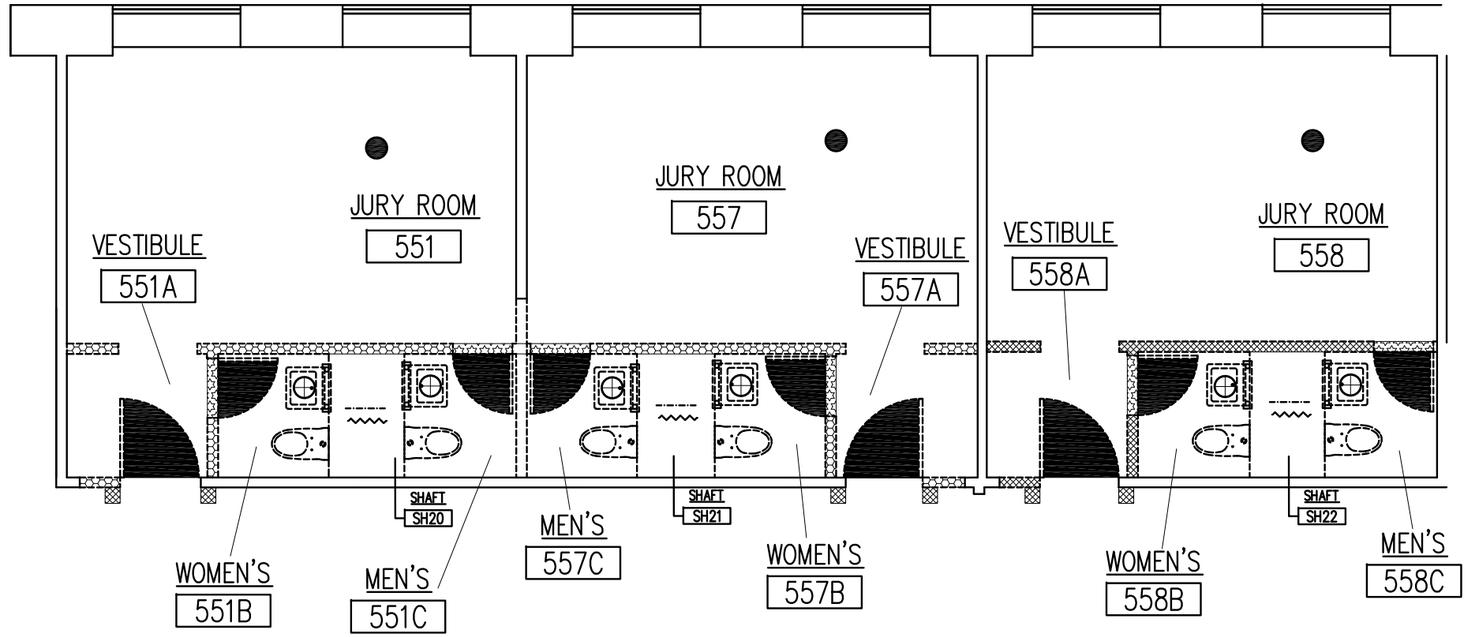

1 / H135 5TH FLOOR ASBESTOS REMOVAL PLAN
SCALE: N.T.S.

GENERAL NOTES

1 - This 12"x12" VFT and associated mastic are non-ACM. However, ACM 9X9 VAT **may** exist underneath the VFT at this location. Contractor and APM shall verify the Presence/Absence of ACM 9X9 VAT under this 12"X12" VFT prior to commence work. If ACM 9X9 VAT are present, all layers of flooring materials adhering to the ACM 9X9 VAT shall be removed and disposed as ACM.

2 - All layers of flooring materials adhering to the ACM 9X9 VAT shall be removed and disposed as ACM

3 - All layers of flooring materials adhering to the ACM 12"X12" VAT and/or associated mastic shall be removed and disposed as ACM

4 - All demolition necessary to access this ACM to establish its presence and for removal it must be conducted within negative pressure enclosures by licensed asbestos handlers. Demolition debris may be disposed of as construction and demolition debris provided the Abatement Project Monitor determines that it is not contaminated with asbestos and there has been no disturbance of ACM within the enclosure. If the demolition debris is determined to be contaminated or ACM has been disturbed, it must be disposed of as RACM asbestos waste.

KING'S COUNTY
SUPREME COURT
360 Adams Street
Brooklyn, NY 11201

PRECISION ENVIRONMENTAL INC.
36-15A 23rd Street
Long Island City, NY 11106
Tel: 718.383.2626, Fax: 718.383.7780
www.precision-enviro.com

No.	Date	Revision

SCALE:	NOT TO SCALE
DESIGNER:	MICHAEL PARPOUNAS
DRAWN BY:	CHRISTOPHER PLUMB
CHECKED BY:	CHRISTOPHER MIKIL
DATE:	22 MAR 2023

PROJECT: KING'S COUNTY SUPREME COURT BUILDING ACCESIBILITY RENOVATIONS
ADDRESS: 360 ADAMS STREET BROOKLYN, NY 11201

DRAWING TITLE: **ASBESTOS REMOVAL PLAN**

DRAWING No.: **H135**

PRECISION PROJECT No.: 2352-23-0002

5TH FLOOR KEY PLAN

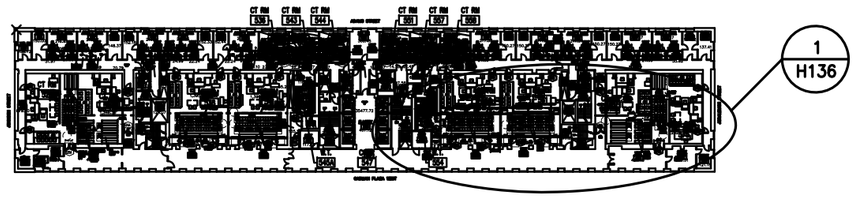

GENERAL NOTES

1 - This 12"x12" VFT and associated mastic are non-ACM. However, ACM 9X9 VAT **may** exist underneath the VFT at this location. Contractor and APM shall verify the Presence/Absence of ACM 9X9 VAT under this 12"X12" VFT prior to commence work. If ACM 9X9 VAT are present, all layers of flooring materials adhering to the ACM 9X9 VAT shall be removed and disposed as ACM.

2 - All layers of flooring materials adhering to the ACM 9X9 VAT shall be removed and disposed as ACM

3 - All layers of flooring materials adhering to the ACM 12"X12" VAT and/or associated mastic shall be removed and disposed as ACM

4 - All demolition necessary to access this ACM to establish its presence and for removal it must be conducted within negative pressure enclosures by licensed asbestos handlers. Demolition debris may be disposed of as construction and demolition debris provided the Abatement Project Monitor determines that it is not contaminated with asbestos and there has been no disturbance of ACM within the enclosure. If the demolition debris is determined to be contaminated or ACM has been disturbed, it must be disposed of as RACM asbestos waste.

KEY	LOCATION	MATERIAL DESCRIPTION	MATERIAL CLASSIFICATION	ESTIMATED QUANTITY		NOTES
				LF	SF	
KEY	LOCATION	MATERIAL DESCRIPTION	MATERIAL CLASSIFICATION	ESTIMATED QUANTITY		NOTES
	COURTROOMS 556, 561, 574, 575	Backing associated with courtroom benches	PACM		40	
	COURTROOM 561	12" x 12" VFT (HA 74) and associated Mastic (HA 75)	PACM Contaminated		30	See General Note 1
	COURTROOM 574	12" x 12" VFT (HA 92) and associated Mastic (HA 93)	PACM Contaminated		50	See General Note 1
	COURTROOMS 556, 575	9" x 9" VAT (HA 103)	ACM		60	See General Note 2
	5TH FLOOR - SELECTIVE REMOVAL PLAN THROUGHOUT	Door core insulation	PACM		42	
	COURTROOM 574	Backing associated with marble wall	PACM		42	

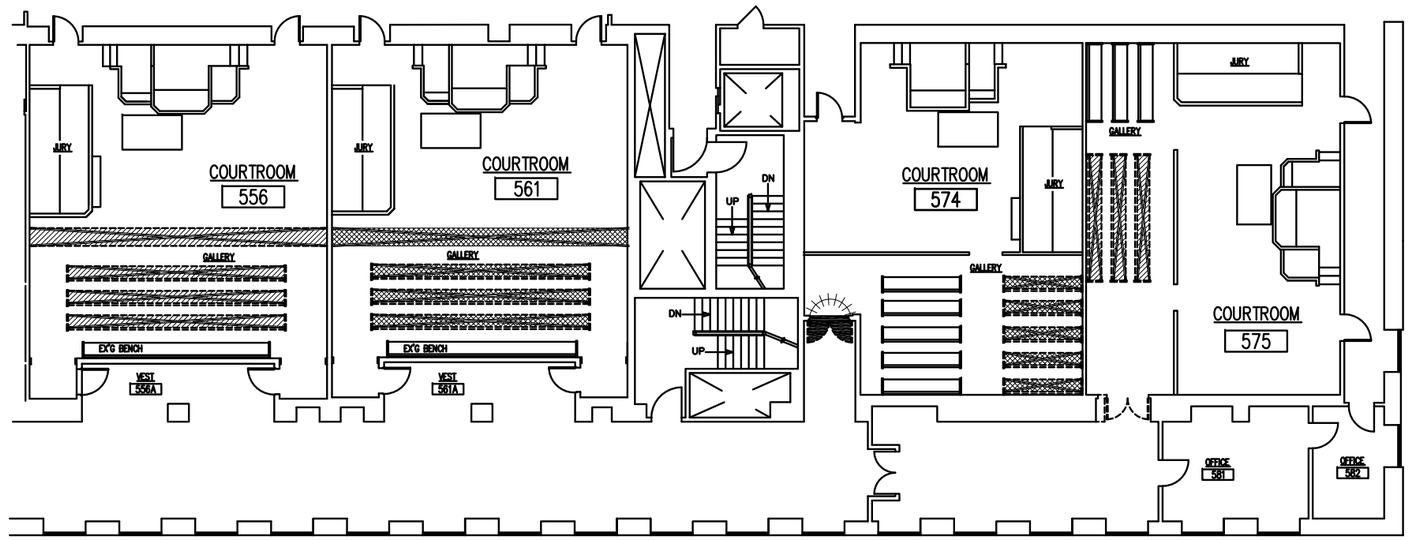

1 / H136 5TH FLOOR ASBESTOS REMOVAL PLAN
SCALE: N.T.S.

KING'S COUNTY SUPREME COURT
360 Adams Street
Brooklyn, NY 11201

PRECISION ENVIRONMENTAL INC.
36-15A 23rd Street
Long Island City, NY 11106
Tel: 718.383.2626, Fax: 718.383.7780
www.precision-enviro.com

No. Date Revision

SCALE:	NOT TO SCALE
DESIGNER:	MICHAEL PARPOUNAS
DRAWN BY:	CHRISTOPHER PLUMB
CHECKED BY:	CHRISTOPHER MIKIL
DATE:	22 MAR 2023

PROJECT: KING'S COUNTY SUPREME COURT BUILDING ACCESIBILITY RENOVATIONS
ADDRESS: 360 ADAMS STREET BROOKLYN, NY 11201
DRAWING TITLE: **ASBESTOS REMOVAL PLAN**

DRAWING No.: **H136**
PRECISION PROJECT No.: 2352-23-0002

5TH FLOOR KEY PLAN

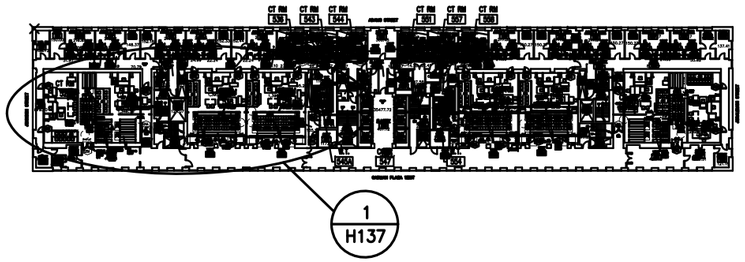

GENERAL NOTES

1 - This 12"x12" VFT and associated mastic are non-ACM. However, ACM 9X9 VAT **may** exist underneath the VFT at this location. Contractor and APM shall verify the Presence/Absence of ACM 9X9 VAT under this 12"X12" VFT prior to commence work. If ACM 9X9 VAT are present, all layers of flooring materials adhering to the ACM 9X9 VAT shall be removed and disposed as ACM.

2 - All layers of flooring materials adhering to the ACM 9X9 VAT shall be removed and disposed as ACM

3 - All layers of flooring materials adhering to the ACM 12"X12" VAT and/or associated mastic shall be removed and disposed as ACM

4 - All demolition necessary to access this ACM to establish its presence and for removal it must be conducted within negative pressure enclosures by licensed asbestos handlers. Demolition debris may be disposed of as construction and demolition debris provided the Abatement Project Monitor determines that it is not contaminated with asbestos and there has been no disturbance of ACM within the enclosure. If the demolition debris is determined to be contaminated or ACM has been disturbed, it must be disposed of as RACM asbestos waste.

KEY	LOCATION	MATERIAL DESCRIPTION	MATERIAL CLASSIFICATION	ESTIMATED QUANTITY		NOTES
				LF	SF	
	COURTROOMS 525, 524, 538, 541	Backing associated with courtroom benches	PACM		100	
	COURTROOM 525	12" x 12" VFT (HA 72) and Associated Mastic (HA 73)	PACM Contaminated		10	See General Note 1
	COURTROOM 524	9" x 9" VAT (HA 107) and associated Mastic (HA 108)	ACM		50	See General Note 2
	COURTROOMS 525, 538, 541	9" x 9" VAT (HA 103)	ACM		50	See General Note 2
	5TH FLOOR - SELECTIVE REMOVAL PLAN THROUGHOUT	Door core insulation	PACM		84	
	COURTROOM 524	Backing associated with marble wall	PACM		42	

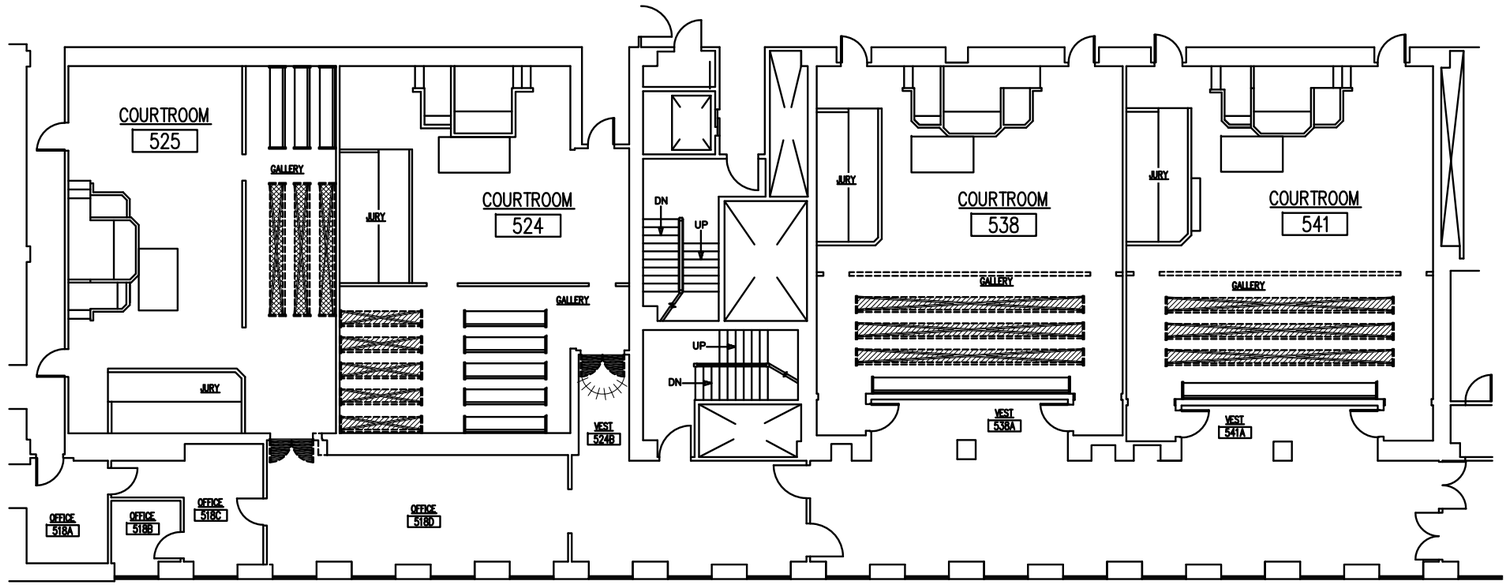

1 / H137 5TH FLOOR ASBESTOS REMOVAL PLAN
SCALE: N.T.S.

KING'S COUNTY SUPREME COURT
360 Adams Street
Brooklyn, NY 11201

PRECISION ENVIRONMENTAL INC.
36-15A 23rd Street
Long Island City, NY 11106
Tel: 718.383.2626, Fax: 718.383.7780
www.precision-enviro.com

No. Date Revision

SCALE:	NOT TO SCALE
DESIGNER:	MICHAEL PARPOUNAS
DRAWN BY:	CHRISTOPHER PLUMB
CHECKED BY:	CHRISTOPHER MIKIL
DATE:	22 MAR 2023

PROJECT: KING'S COUNTY SUPREME COURT BUILDING ACCESIBILITY RENOVATIONS
ADDRESS: 360 ADAMS STREET BROOKLYN, NY 11201
DRAWING TITLE: ASBESTOS REMOVAL PLAN

DRAWING No.: H137
PRECISION PROJECT No.: 2352-23-0002

6TH FLOOR KEY PLAN

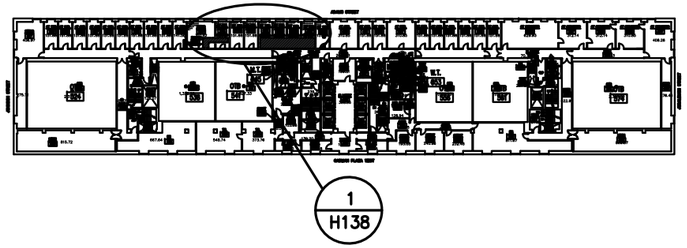

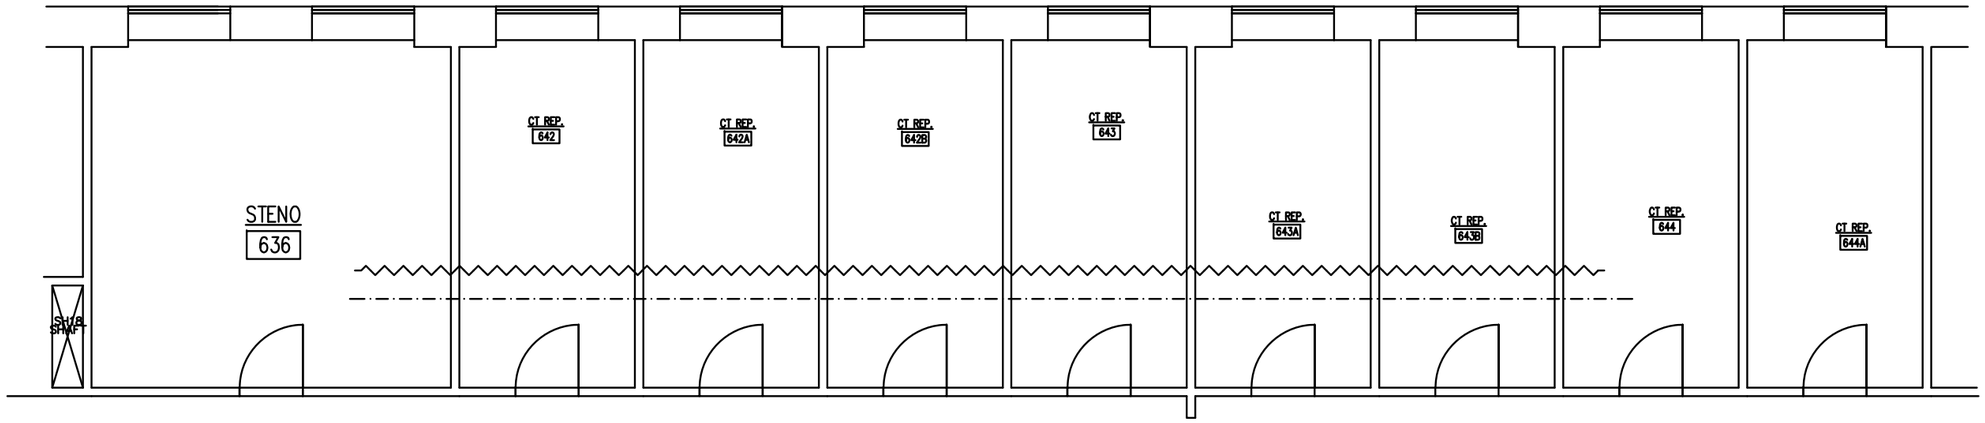

1 / H138 6TH FLOOR ASBESTOS REMOVAL PLAN
SCALE: N.T.S.

GENERAL NOTES

1 - This 12"x12" VFT and associated mastic are non-ACM. However, ACM 9X9 VAT **may** exist underneath the VFT at this location. Contractor and APM shall verify the Presence/Absence of ACM 9X9 VAT under this 12"X12" VFT prior to commence work. If ACM 9X9 VAT are present, all layers of flooring materials adhering to the ACM 9X9 VAT shall be removed and disposed as ACM.

2 - All layers of flooring materials adhering to the ACM 9X9 VAT shall be removed and disposed as ACM

3 - All layers of flooring materials adhering to the ACM 12"X12" VAT and/or associated mastic shall be removed and disposed as ACM

4 - All demolition necessary to access this ACM to establish its presence and for removal it must be conducted within negative pressure enclosures by licensed asbestos handlers. Demolition debris may be disposed of as construction and demolition debris provided the Abatement Project Monitor determines that it is not contaminated with asbestos and there has been no disturbance of ACM within the enclosure. If the demolition debris is determined to be contaminated or ACM has been disturbed, it must be disposed of as RACM asbestos waste.

KEY	LOCATION	MATERIAL DESCRIPTION	MATERIAL CLASSIFICATION	ESTIMATED QUANTITY		NOTES
				LF	SF	
—— · ——	STENO 636	Corrugated pipe insulation and associated joint packing	ACM	18		See General Note 4
~~	STENO 636	Pipe joint associated with fiberglass pipe insulation	????	3		See General Note 4

KING'S COUNTY
SUPREME COURT
360 Adams Street
Brooklyn, NY 11201

PRECISION ENVIRONMENTAL INC.
36-15A 23rd Street
Long Island City, NY 11106
Tel: 718.383.2626, Fax: 718.383.7780
www.precision-enviro.com

No. Date Revision

SCALE:	NOT TO SCALE
DESIGNER:	MICHAEL PARPOUNAS
DRAWN BY:	CHRISTOPHER PLUMB
CHECKED BY:	CHRISTOPHER MIKIL
DATE:	22 MAR 2023

PROJECT: KING'S COUNTY SUPREME COURT BUILDING ACCESIBILITY RENOVATIONS
ADDRESS: 360 ADAMS STREET BROOKLYN, NY 11201

DRAWING TITLE: ASBESTOS REMOVAL PLAN

DRAWING No.: H138

PRECISION PROJECT No.: 2352-23-0002

6TH FLOOR KEY PLAN

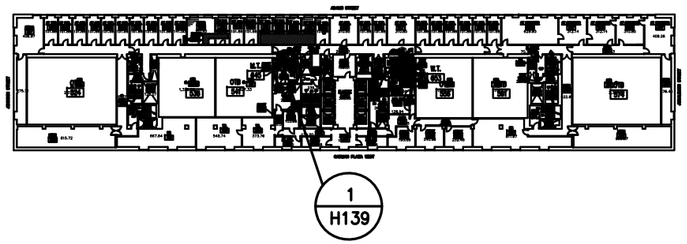

GENERAL NOTES

1 - This 12"x12" VFT and associated mastic are non-ACM. However, ACM 9X9 VAT **may** exist underneath the VFT at this location. Contractor and APM shall verify the Presence/Absence of ACM 9X9 VAT under this 12"X12" VFT prior to commence work. If ACM 9X9 VAT are present, all layers of flooring materials adhering to the ACM 9X9 VAT shall be removed and disposed as ACM.

2 - All layers of flooring materials adhering to the ACM 9X9 VAT shall be removed and disposed as ACM

3 - All layers of flooring materials adhering to the ACM 12"X12" VAT and/or associated mastic shall be removed and disposed as ACM

4 - All demolition necessary to access this ACM to establish its presence and for removal it must be conducted within negative pressure enclosures by licensed asbestos handlers. Demolition debris may be disposed of as construction and demolition debris provided the Abatement Project Monitor determines that it is not contaminated with asbestos and there has been no disturbance of ACM within the enclosure. If the demolition debris is determined to be contaminated or ACM has been disturbed, it must be disposed of as RACM asbestos waste.

KEY	LOCATION	MATERIAL DESCRIPTION	MATERIAL CLASSIFICATION	ESTIMATED QUANTITY		NOTES
				LF	SF	
— · —	WOMEN'S BATHROOM 645	Corrugated pipe insulation and associated joint packing	ACM	18		See General Note 4
~~	WOMEN'S BATHROOM 645	Pipe joint associated with fiberglass pipe insulation	ACM	3		See General Note 4
⊕	WOMEN'S BATHROOM 645	Mastic associated with bathroom mirrors	????		4	
◜	6TH FLOOR - SELECTIVE REMOVAL PLAN THROUGHOUT	Door core insulation	????		21	
☆	WOMEN'S BATHROOM 645	Backing associated with concrete door saddle	PACM		1	
▨	CORRIDOR OUTSIDE WOMEN'S BATHROOM 645	12" x 12" VFT (HA 72) and associated Mastic (HA 73)	PACM Contaminated		4	See General Note 1

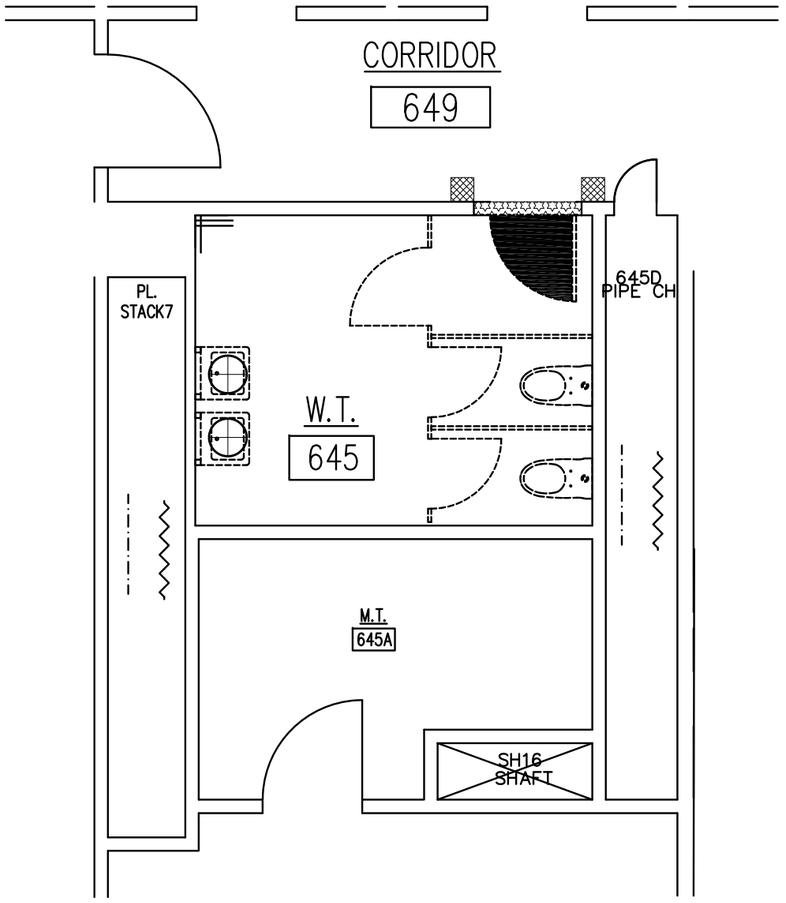

1 / H139 — 6TH FLOOR ASBESTOS REMOVAL PLAN
SCALE: N.T.S.

KING'S COUNTY
SUPREME COURT
360 Adams Street
Brooklyn, NY 11201

PRECISION ENVIRONMENTAL INC.
36-15A 23rd Street
Long Island City, NY 11106
Tel: 718.383.2626, Fax: 718.383.7780
www.precision-enviro.com

No. Date Revision

SCALE:	NOT TO SCALE
DESIGNER:	MICHAEL PARPOUNAS
DRAWN BY:	CHRISTOPHER PLUMB
CHECKED BY:	CHRISTOPHER MIKIL
DATE:	22 MAR 2023

PROJECT: KING'S COUNTY SUPREME COURT BUILDING ACCESIBILITY RENOVATIONS
ADDRESS: 360 ADAMS STREET BROOKLYN, NY 11201
DRAWING TITLE: **ASBESTOS REMOVAL PLAN**

DRAWING No.: **H139**
PRECISION PROJECT No.: 2352-23-0002

6TH FLOOR KEY PLAN

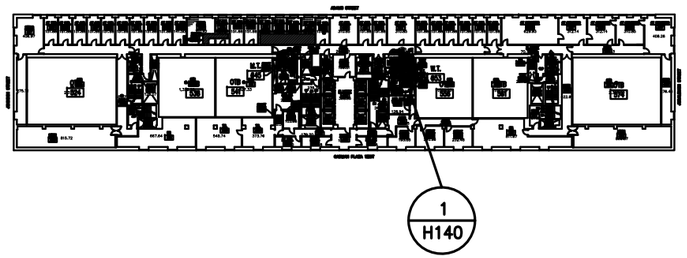

KEY	LOCATION	MATERIAL DESCRIPTION	MATERIAL CLASSIFICATION	ESTIMATED QUANTITY		NOTES
				LF	SF	
—·—	MEN'S BATHROOM 653	Corrugated pipe Insulation and associated joint packing	ACM	18		See General Note 4
~~	MEN'S BATHROOM 653	Pipe joint associated with fiberglass pipe Insulation	ACM	3		See General Note 4
●	MEN'S BATHROOM 653, VESTIBULE 653A	Electrical wiring insulation	ACM	300		See General Note 4
⊕	MEN'S BATHROOM 653	Mastic associated with bathroom mirrors	PACM		4	
◗	6TH FLOOR - SELECTIVE REMOVAL PLAN THROUGHOUT	Door core insulation	PACM		63	
✡	VESTIBULE 653A, STORAGE ROOM 653B	Backing associated with concrete door saddle	PACM		2	
▨	CORRIDOR OUTSIDE STORAGE ROOM 653B	12" x 12" VFT (HA 72) and associated Mastic (HA 73)	PACM Contaminated		10	See General Note 1
▦	VESTIBULE 653A	Ceramic wall tile base-backing	ACM		30	

GENERAL NOTES

1 - This 12"x12" VFT and associated mastic are non-ACM. However, ACM 9X9 VAT **may** exist underneath the VFT at this location. Contractor and APM shall verify the Presence/Absence of ACM 9X9 VAT under this 12"X12" VFT prior to commence work. If ACM 9X9 VAT are present, all layers of flooring materials adhering to the ACM 9X9 VAT shall be removed and disposed as ACM.

2 - All layers of flooring materials adhering to the ACM 9X9 VAT shall be removed and disposed as ACM

3 - All layers of flooring materials adhering to the ACM 12"X12" VAT and/or associated mastic shall be removed and disposed as ACM

4 - All demolition necessary to access this ACM to establish its presence and for removal it must be conducted within negative pressure enclosures by licensed asbestos handlers. Demolition debris may be disposed of as construction and demolition debris provided the Abatement Project Monitor determines that it is not contaminated with asbestos and there has been no disturbance of ACM within the enclosure. If the demolition debris is determined to be contaminated or ACM has been disturbed, it must be disposed of as RACM asbestos waste.

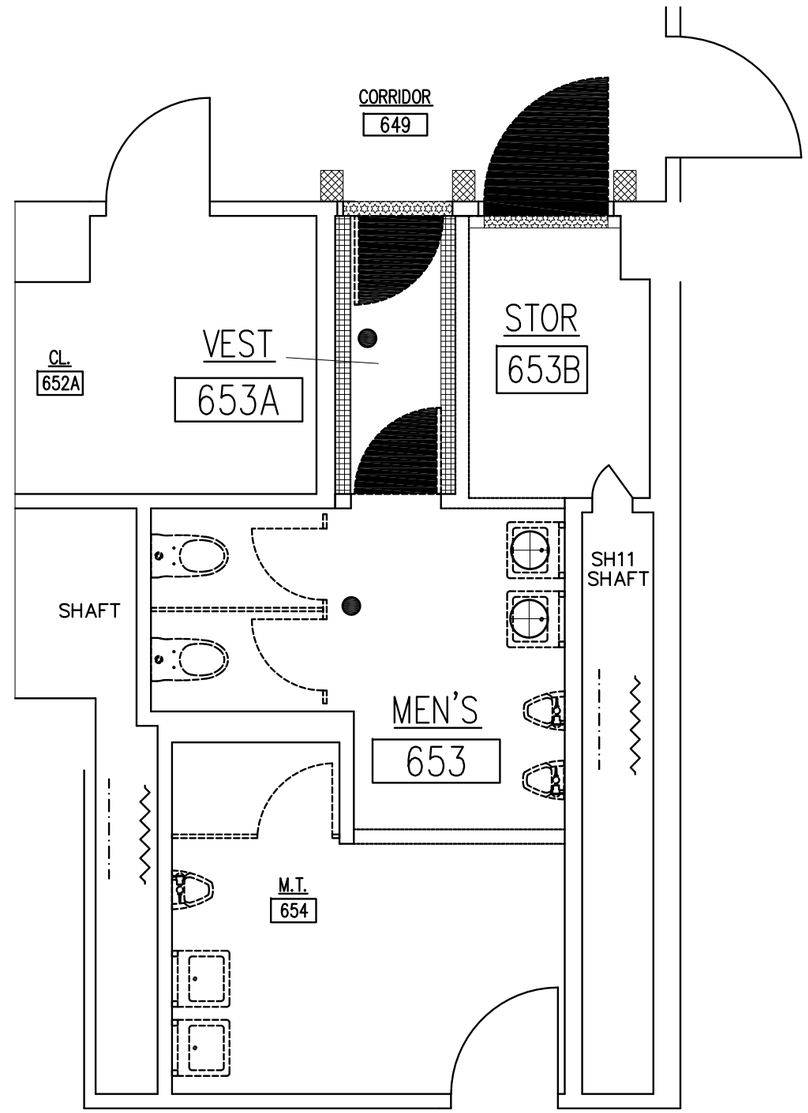

1 / H140 6TH FLOOR ASBESTOS REMOVAL PLAN
SCALE: N.T.S.

KING'S COUNTY SUPREME COURT
360 Adams Street
Brooklyn, NY 11201

PRECISION ENVIRONMENTAL INC.
36-15A 23rd Street
Long Island City, NY 11106
Tel: 718.383.2626, Fax: 718.383.7780
www.precision-enviro.com

No. Date Revision

SCALE:	NOT TO SCALE
DESIGNER:	MICHAEL PARPOUNAS
DRAWN BY:	CHRISTOPHER PLUMB
CHECKED BY:	CHRISTOPHER MIKIL
DATE:	22 MAR 2023

PROJECT: KING'S COUNTY SUPREME COURT BUILDING ACCESIBILITY RENOVATIONS
ADDRESS: 360 ADAMS STREET BROOKLYN, NY 11201

DRAWING TITLE: ASBESTOS REMOVAL PLAN

DRAWING No.: **H140**

PRECISION PROJECT No.: 2352-23-0002

7TH FLOOR KEY PLAN

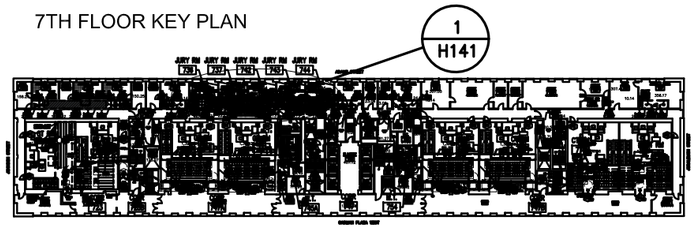

KEY	LOCATION	MATERIAL DESCRIPTION	MATERIAL CLASSIFICATION	ESTIMATED QUANTITY LF	ESTIMATED QUANTITY SF	NOTES
— · —	WOMEN'S ROOM 736B, 737B, 742B,743B, 744B, MEN'S BATHROOM 736C, 737C, 742C, 743C, 744C	Corrugated pipe insulation and associated joint packing	ACM	180		See General Note 4
~~		Pipe joint associated with fiberglass pipe insulation	ACM	30		See General Note 4
●	JURY ROOMS 736, 737, 742, 743, 744	Electrical wiring insulation	ACM	750		See General Note 4
⊕	WOMEN'S ROOM 736B, 737B, 742B,743B, 744B, MEN'S BATHROOM 736C, 737C, 742C, 743C, 744C	Mastic associated with bathroom mirrors	PACM		20	
◗	7TH FLOOR - SELECTIVE REMOVAL PLAN THROUGHOUT	Door core insulation	PACM		315	
✡	WOMEN'S ROOM 736B, 737B, 742B,743B, 744B, MEN'S BATHROOM 736C, 737C, 742C, 743C, 744C	Backing associated with concrete door saddle	PACM		10	
▨	JURY ROOM 736, 737 742, 743 VESTIBULE 736A, 737A, 742A, 743A	12"x12" VFT (HA 76) and associated mastic (HA 77)	PACM CONTAMINATED		96	See General Note 1
▨	CORRIDOR OUTSIDE JURY ROOM 736, 737, 742, 743, 744	12"x12" VFT (HA 78) and associated mastic (HA 79)	PACM CONTAMINATED		50	See General Note 1
⬡	JURY ROOM 744, VESTIBULE 744A	12"x12" VAT (HA 80) and associated mastic (HA 81)	ACM		26	See General Note 3

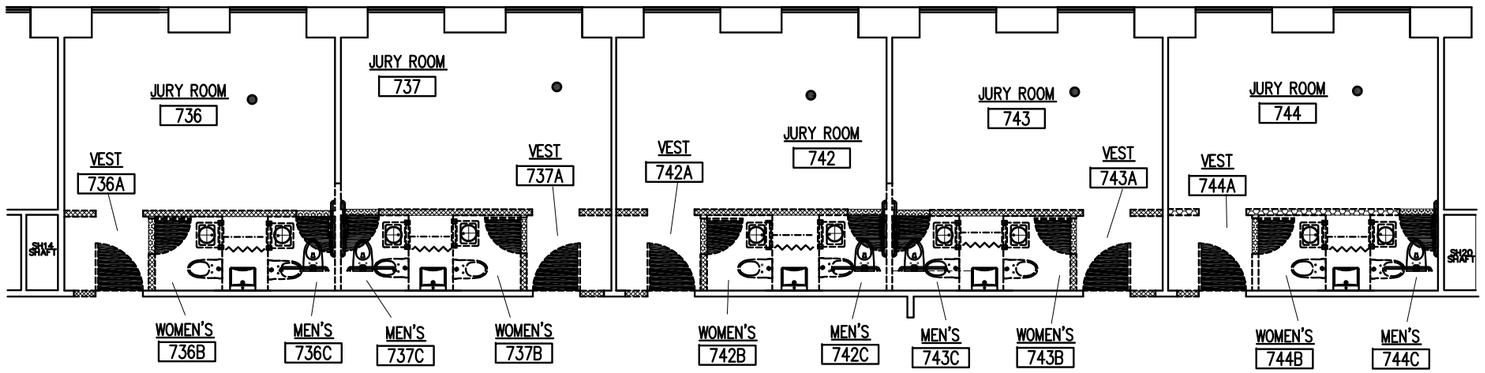

1 / H141 7TH FLOOR ASBESTOS REMOVAL PLAN
SCALE: N.T.S.

GENERAL NOTES

1 - This 12"x12" VFT and associated mastic are non-ACM. However, ACM 9X9 VAT **may** exist underneath the VFT at this location. Contractor and APM shall verify the Presence/Absence of ACM 9X9 VAT under this 12"X12" VFT prior to commence work. If ACM 9X9 VAT are present, all layers of flooring materials adhering to the ACM 9X9 VAT shall be removed and disposed as ACM.

2 - All layers of flooring materials adhering to the ACM 9X9 VAT shall be removed and disposed as ACM

3 - All layers of flooring materials adhering to the ACM 12"X12" VAT and/or associated mastic shall be removed and disposed as ACM

4 - All demolition necessary to access this ACM to establish its presence and for removal it must be conducted within negative pressure enclosures by licensed asbestos handlers. Demolition debris may be disposed of as construction and demolition debris provided the Abatement Project Monitor determines that it is not contaminated with asbestos and there has been no disturbance of ACM within the enclosure. If the demolition debris is determined to be contaminated or ACM has been disturbed, it must be disposed of as RACM asbestos waste.

KING'S COUNTY SUPREME COURT
360 Adams Street
Brooklyn, NY 11201

PRECISION ENVIRONMENTAL INC.
36-15A 23rd Street
Long Island City, NY 11106
Tel: 718.383.2626, Fax: 718.383.7780
www.precision-enviro.com

No. Date Revision

SCALE:	NOT TO SCALE
DESIGNER:	MICHAEL PARPOUNAS
DRAWN BY:	CHRISTOPHER PLUMB
CHECKED BY:	CHRISTOPHER MIKIL
DATE:	22 MAR 2023

PROJECT: KING'S COUNTY SUPREME COURT BUILDING ACCESIBILITY RENOVATIONS
ADDRESS: 360 ADAMS STREET BROOKLYN, NY 11201

DRAWING TITLE: **ASBESTOS REMOVAL PLAN**

DRAWING No.: **H141**

PRECISION PROJECT No.: 2352-23-0002

7TH FLOOR KEY PLAN

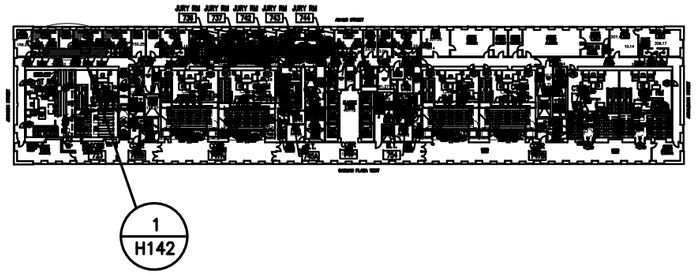

1
H142

GENERAL NOTES

1 - This 12"x12" VFT and associated mastic are non-ACM. However, ACM 9X9 VAT **may** exist underneath the VFT at this location. Contractor and APM shall verify the Presence/Absence of ACM 9X9 VAT under this 12"X12" VFT prior to commence work. If ACM 9X9 VAT are present, all layers of flooring materials adhering to the ACM 9X9 VAT shall be removed and disposed as ACM.

2 - All layers of flooring materials adhering to the ACM 9X9 VAT shall be removed and disposed as ACM

3 - All layers of flooring materials adhering to the ACM 12"X12" VAT and/or associated mastic shall be removed and disposed as ACM

4 - All demolition necessary to access this ACM to establish its presence and for removal it must be conducted within negative pressure enclosures by licensed asbestos handlers. Demolition debris may be disposed of as construction and demolition debris provided the Abatement Project Monitor determines that it is not contaminated with asbestos and there has been no disturbance of ACM within the enclosure. If the demolition debris is determined to be contaminated or ACM has been disturbed, it must be disposed of as RACM asbestos waste.

KEY	LOCATION	MATERIAL DESCRIPTION	MATERIAL CLASSIFICATION	ESTIMATED QUANTITY		NOTES
				LF	SF	
—— · ——	JUDGE'S CHAMBER 726	Corrugated pipe insulation and associated joint packing	ACM	18		See General Note 4
~~	JUDGE'S CHAMBER 726	Pipe joint associated with fiberglass pipe insulation	ACM	3		See General Note 4

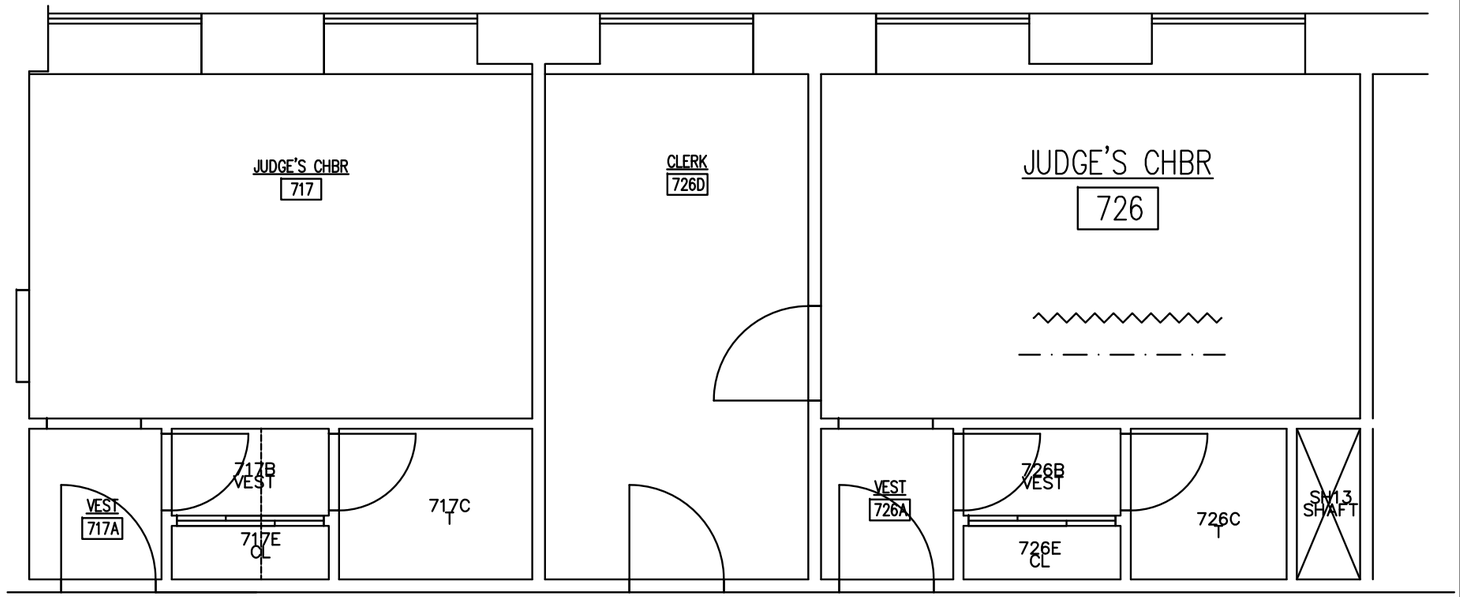

1
H142
7TH FLOOR ASBESTOS REMOVAL PLAN
SCALE: N.T.S.

KING'S COUNTY
SUPREME COURT
360 Adams Street
Brooklyn, NY 11201

PRECISION ENVIRONMENTAL INC.
36-15A 23rd Street
Long Island City, NY 11106
Tel: 718.383.2626, Fax: 718.383.7780
www.precision-enviro.com

No. Date Revision

SCALE:	NOT TO SCALE
DESIGNER:	MICHAEL PARPOUNAS
DRAWN BY:	CHRISTOPHER PLUMB
CHECKED BY:	CHRISTOPHER MIKIL
DATE:	22 MAR 2023

PROJECT: KING'S COUNTY SUPREME COURT BUILDING ACCESIBILITY RENOVATIONS
ADDRESS: 360 ADAMS STREET
BROOKLYN, NY 11201

DRAWING TITLE:
ASBESTOS REMOVAL PLAN

DRAWING No.:
H142

PRECISION PROJECT No.:
2352-23-0002

7TH FLOOR KEY PLAN

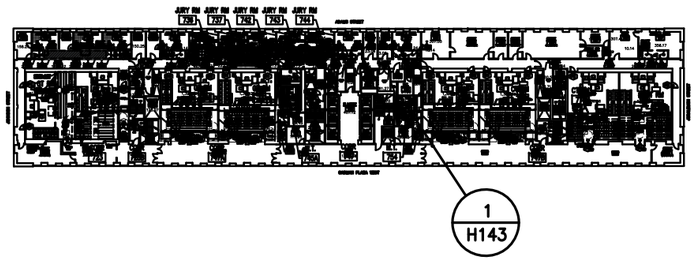

GENERAL NOTES

1 - This 12"x12" VFT and associated mastic are non-ACM. However, ACM 9X9 VAT **may** exist underneath the VFT at this location. Contractor and APM shall verify the Presence/Absence of ACM 9X9 VAT under this 12"X12" VFT prior to commence work. If ACM 9X9 VAT are present, all layers of flooring materials adhering to the ACM 9X9 VAT shall be removed and disposed as ACM.

2 - All layers of flooring materials adhering to the ACM 9X9 VAT shall be removed and disposed as ACM

3 - All layers of flooring materials adhering to the ACM 12"X12" VAT and/or associated mastic shall be removed and disposed as ACM

4 - All demolition necessary to access this ACM to establish its presence and for removal it must be conducted within negative pressure enclosures by licensed asbestos handlers. Demolition debris may be disposed of as construction and demolition debris provided the Abatement Project Monitor determines that it is not contaminated with asbestos and there has been no disturbance of ACM within the enclosure. If the demolition debris is determined to be contaminated or ACM has been disturbed, it must be disposed of as RACM asbestos waste.

KEY	LOCATION	MATERIAL DESCRIPTION	MATERIAL CLASSIFICATION	ESTIMATED QUANTITY		NOTES
				LF	SF	
— · —	MEN'S BATHROOM 754	Corrugated pipe insulation and associated joint packing	ACM	18		See General Note 4
~~	MEN'S BATHROOM 754	Pipe joint associated with fiberglass pipe insulation	ACM	3		See General Note 4
⊕	MEN'S BATHROOM 754	Mastic associated with bathroom mirrors	PACM		8	

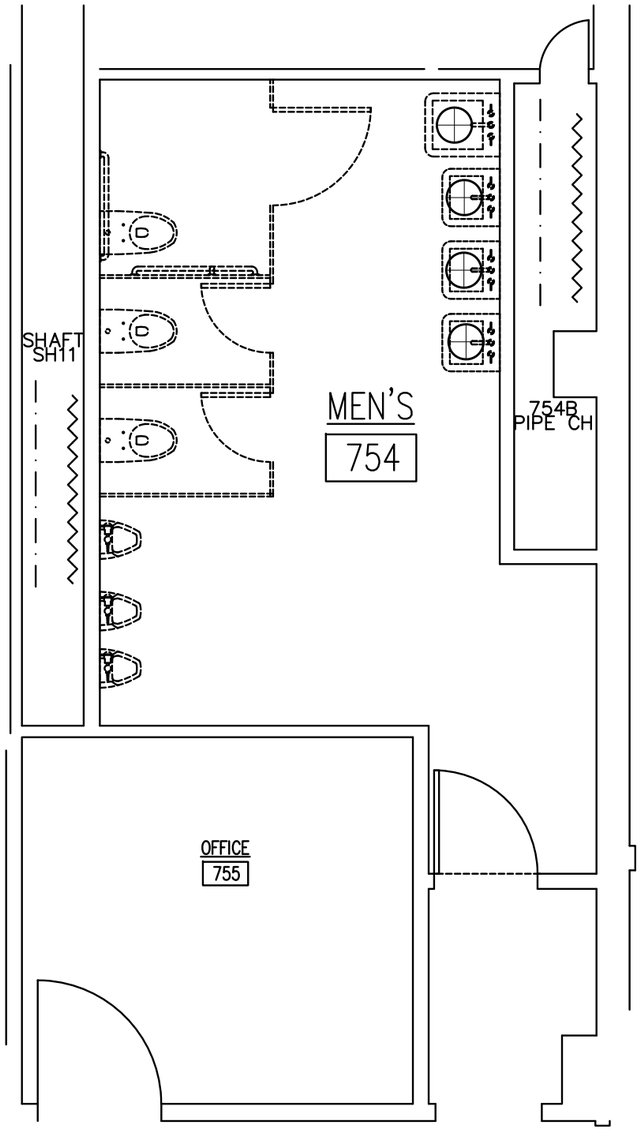

1 / H143 — 7TH FLOOR ASBESTOS REMOVAL PLAN
SCALE: N.T.S.

KING'S COUNTY SUPREME COURT
360 Adams Street
Brooklyn, NY 11201

PRECISION ENVIRONMENTAL INC.
36-15A 23rd Street
Long Island City, NY 11106
Tel: 718.383.2626, Fax: 718.383.7780
www.precision-enviro.com

No. Date Revision

SCALE:	NOT TO SCALE
DESIGNER:	MICHAEL PARPOUNAS
DRAWN BY:	CHRISTOPHER PLUMB
CHECKED BY:	CHRISTOPHER MIKIL
DATE:	22 MAR 2023

PROJECT: KING'S COUNTY SUPREME COURT BUILDING ACCESIBILITY RENOVATIONS
ADDRESS: 360 ADAMS STREET BROOKLYN, NY 11201
DRAWING TITLE: **ASBESTOS REMOVAL PLAN**

DRAWING No.: **H143**
PRECISION PROJECT No.: 2352-23-0002

7TH FLOOR KEY PLAN

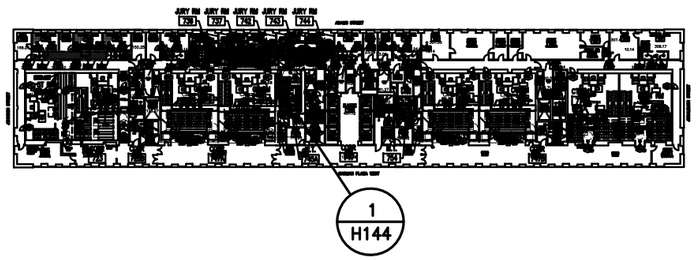

GENERAL NOTES

1 - This 12"x12" VFT and associated mastic are non-ACM. However, ACM 9X9 VAT **may** exist underneath the VFT at this location. Contractor and APM shall verify the Presence/Absence of ACM 9X9 VAT under this 12"X12" VFT prior to commence work. If ACM 9X9 VAT are present, all layers of flooring materials adhering to the ACM 9X9 VAT shall be removed and disposed as ACM.

2 - All layers of flooring materials adhering to the ACM 9X9 VAT shall be removed and disposed as ACM

3 - All layers of flooring materials adhering to the ACM 12"X12" VAT and/or associated mastic shall be removed and disposed as ACM

4 - All demolition necessary to access this ACM to establish its presence and for removal it must be conducted within negative pressure enclosures by licensed asbestos handlers. Demolition debris may be disposed of as construction and demolition debris provided the Abatement Project Monitor determines that it is not contaminated with asbestos and there has been no disturbance of ACM within the enclosure. If the demolition debris is determined to be contaminated or ACM has been disturbed, it must be disposed of as RACM asbestos waste.

KEY	LOCATION	MATERIAL DESCRIPTION	MATERIAL CLASSIFICATION	ESTIMATED QUANTITY		NOTES
				LF	SF	
— · —	WOMEN'S BATHROOM 745A	Corrugated pipe insulation and associated joint packing	ACM	18		See General Note 4
~~	WOMEN'S BATHROOM 745A	Pipe joint associated with fiberglass pipe insulation	ACM	3		See General Note 4
⊕	WOMEN'S BATHROOM 745A	Mastic associated with bathroom mirrors	PACM		8	
▦	VESTIBULE 745B	Ceramic wall tile base-backing	ACM		30	

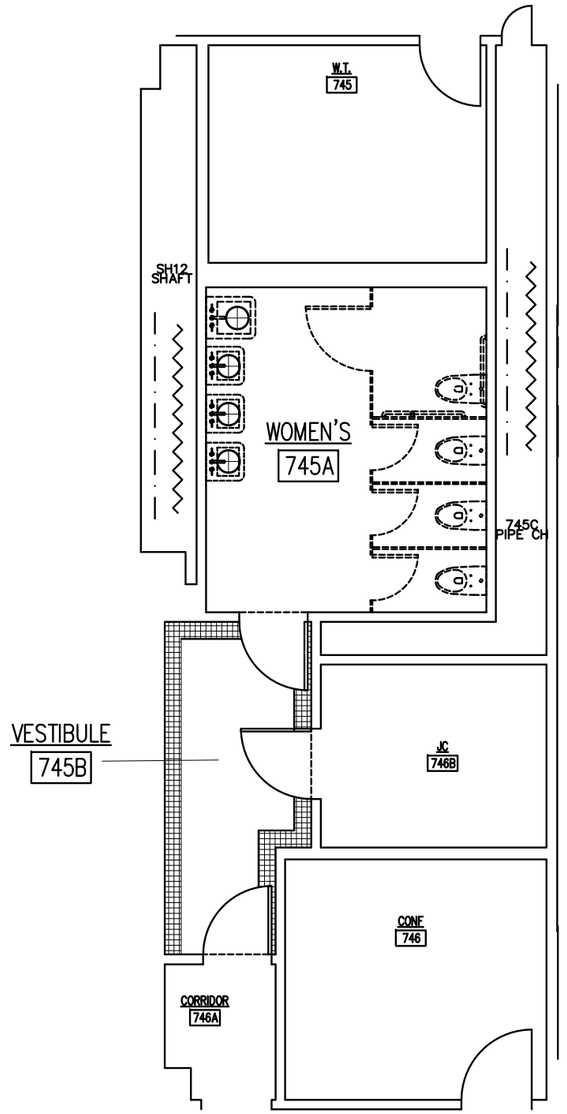

1 / H144 — 7TH FLOOR ASBESTOS REMOVAL PLAN
SCALE: N.T.S.

KING'S COUNTY
SUPREME COURT
360 Adams Street
Brooklyn, NY 11201

PRECISION ENVIRONMENTAL INC.
36-15A 23rd Street
Long Island City, NY 11106
Tel: 718.383.2626, Fax: 718.383.7780
www.precision-enviro.com

No. Date Revision

SCALE:	NOT TO SCALE
DESIGNER:	MICHAEL PARPOUNAS
DRAWN BY:	CHRISTOPHER PLUMB
CHECKED BY:	CHRISTOPHER MIKIL
DATE:	22 MAR 2023

PROJECT: KING'S COUNTY SUPREME COURT BUILDING ACCESIBILITY RENOVATIONS
ADDRESS: 360 ADAMS STREET BROOKLYN, NY 11201

DRAWING TITLE: **ASBESTOS REMOVAL PLAN**

DRAWING No.: **H144**

PRECISION PROJECT No.: 2352-23-0002

7TH FLOOR KEY PLAN

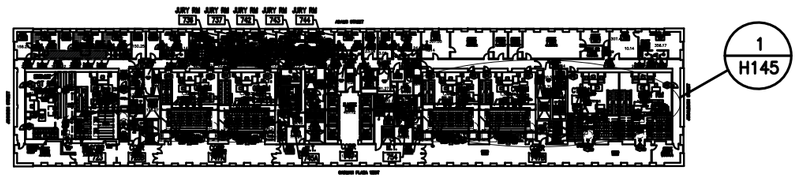

GENERAL NOTES

1 - This 12"x12" VFT and associated mastic are non-ACM. However, ACM 9X9 VAT **may** exist underneath the VFT at this location. Contractor and APM shall verify the Presence/Absence of ACM 9X9 VAT under this 12"X12" VFT prior to commence work. If ACM 9X9 VAT are present, all layers of flooring materials adhering to the ACM 9X9 VAT shall be removed and disposed as ACM.

2 - All layers of flooring materials adhering to the ACM 9X9 VAT shall be removed and disposed as ACM

3 - All layers of flooring materials adhering to the ACM 12"X12" VAT and/or associated mastic shall be removed and disposed as ACM

4 - All demolition necessary to access this ACM to establish its presence and for removal it must be conducted within negative pressure enclosures by licensed asbestos handlers. Demolition debris may be disposed of as construction and demolition debris provided the Abatement Project Monitor determines that it is not contaminated with asbestos and there has been no disturbance of ACM within the enclosure. If the demolition debris is determined to be contaminated or ACM has been disturbed, it must be disposed of as RACM asbestos waste.

KEY	LOCATION	MATERIAL DESCRIPTION	MATERIAL CLASSIFICATION	ESTIMATED QUANTITY		NOTES
				LF	SF	
	COURTROOMS 756, 761, 774, 775	Backing associated with courtroom benches	PACM		140	
	COURTROOMS 756, 761	9"x9" VAT (HA 103)	ACM		100	See General Note 2
	COURTROOMS 774, 775	12"x12" VFT (HA 82) and associated mastic (HA 83)	PACM Contaminated		40	See General Note 1

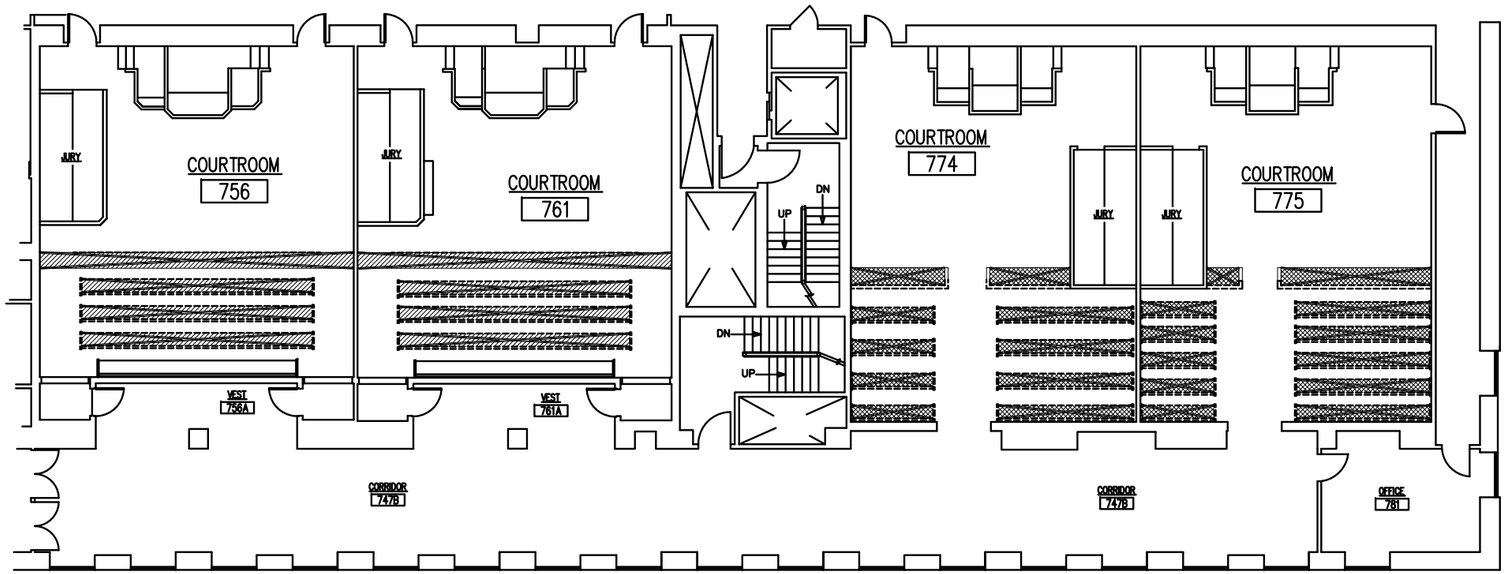

1 / H145 **7TH FLOOR ASBESTOS REMOVAL PLAN**
SCALE: N.T.S.

KING'S COUNTY SUPREME COURT
360 Adams Street
Brooklyn, NY 11201

PRECISION ENVIRONMENTAL INC.
36-15A 23rd Street
Long Island City, NY 11106
Tel: 718.383.2626, Fax: 718.383.7780
www.precision-enviro.com

No. Date Revision

SCALE:	NOT TO SCALE
DESIGNER:	MICHAEL PARPOUNAS
DRAWN BY:	CHRISTOPHER PLUMB
CHECKED BY:	CHRISTOPHER MIKIL
DATE:	22 MAR 2023

PROJECT: KING'S COUNTY SUPREME COURT BUILDING ACCESIBILITY RENOVATIONS
ADDRESS: 360 ADAMS STREET BROOKLYN, NY 11201
DRAWING TITLE: **ASBESTOS REMOVAL PLAN**

DRAWING No.: **H145**
PRECISION PROJECT No.: 2352-23-0002

7TH FLOOR KEY PLAN

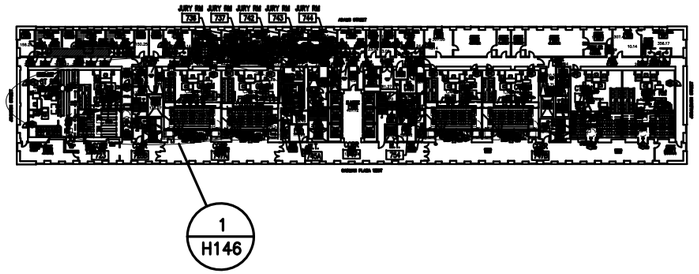

GENERAL NOTES

1 - This 12"x12" VFT and associated mastic are non-ACM. However, ACM 9X9 VAT **may** exist underneath the VFT at this location. Contractor and APM shall verify the Presence/Absence of ACM 9X9 VAT under this 12"X12" VFT prior to commence work. If ACM 9X9 VAT are present, all layers of flooring materials adhering to the ACM 9X9 VAT shall be removed and disposed as ACM.

2 - All layers of flooring materials adhering to the ACM 9X9 VAT shall be removed and disposed as ACM

3 - All layers of flooring materials adhering to the ACM 12"X12" VAT and/or associated mastic shall be removed and disposed as ACM

4 - All demolition necessary to access this ACM to establish its presence and for removal it must be conducted within negative pressure enclosures by licensed asbestos handlers. Demolition debris may be disposed of as construction and demolition debris provided the Abatement Project Monitor determines that it is not contaminated with asbestos and there has been no disturbance of ACM within the enclosure. If the demolition debris is determined to be contaminated or ACM has been disturbed, it must be disposed of as RACM asbestos waste.

KEY	LOCATION	MATERIAL DESCRIPTION	MATERIAL CLASSIFICATION	ESTIMATED QUANTITY		NOTES
				LF	SF	
	7TH FLOOR - COURTROOMS 724, 725, 738, 741	Backing associated with courtroom benches	PACM		200	
	COURTROOM 724	12" x 12" VFT (HA 74) and associated mastic (HA 75)	PACM Contaminated		30	See General Note 1
	COURTROOM 725	9" x 9" VAT (HA 105) and associated mastic (HA 106)	ACM		70	See General Note 2
	COURTROOMS 738, 741	9" x 9" VAT (HA 103)	ACM		100	See General Note 2
	7TH FLOOR - SELECTIVE REMOVAL PLAN THROUGHOUT	Door core insulation	PACM		84	
	VESTIBULE 724B	Backing associated with marble wall	PACM		42	
	COURTROOM 724	Caulking associated with gypsum board to wooden wall	ACM		2	

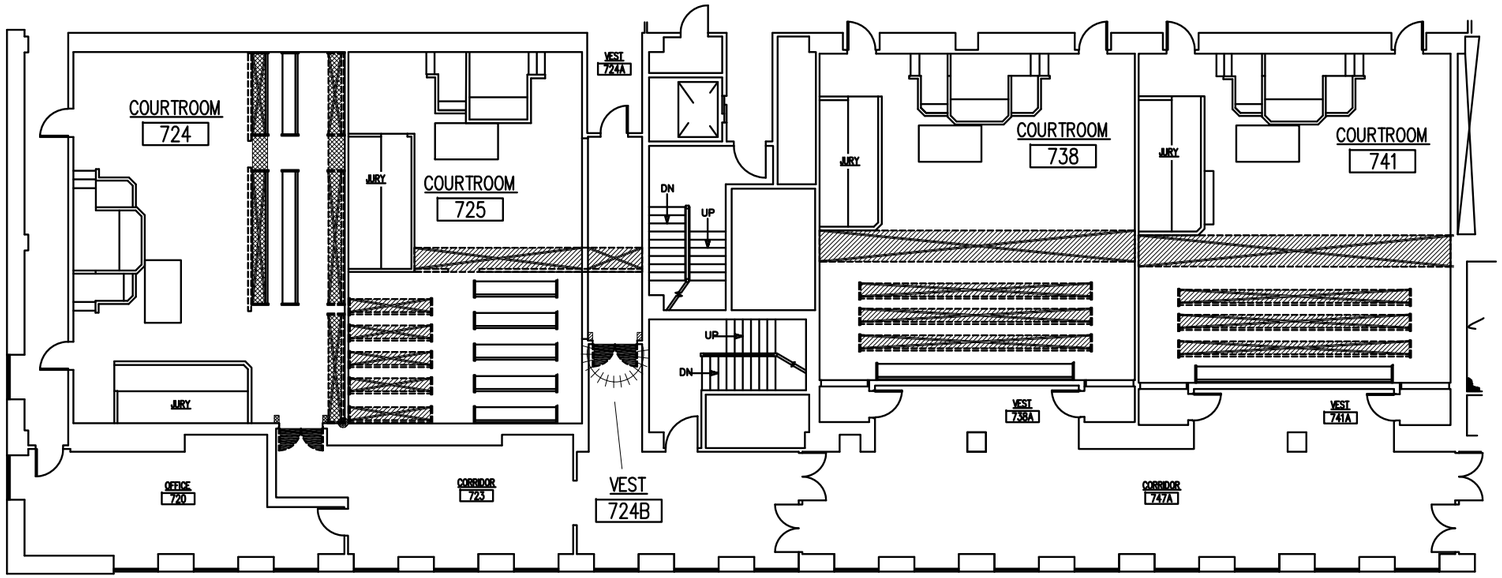

1 / H146 — 7TH FLOOR ASBESTOS REMOVAL PLAN
SCALE: N.T.S.

KING'S COUNTY SUPREME COURT
360 Adams Street
Brooklyn, NY 11201

PRECISION ENVIRONMENTAL INC.
36-15A 23rd Street
Long Island City, NY 11106
Tel: 718.383.2626, Fax: 718.383.7780
www.precision-enviro.com

No. Date Revision

SCALE: NOT TO SCALE
DESIGNER: MICHAEL PARPOUNAS
DRAWN BY: CHRISTOPHER PLUMB
CHECKED BY: CHRISTOPHER MIKIL
DATE: 22 MAR 2023

PROJECT: KING'S COUNTY SUPREME COURT BUILDING ACCESIBILITY RENOVATIONS
ADDRESS: 360 ADAMS STREET BROOKLYN, NY 11201

DRAWING TITLE: ASBESTOS REMOVAL PLAN

DRAWING No.: H146

PRECISION PROJECT No.: 2352-23-0002

8TH FLOOR KEY PLAN

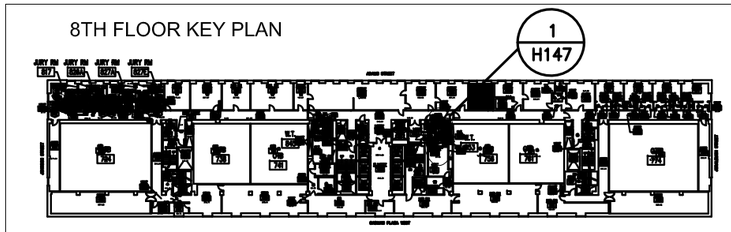

KEY	LOCATION	MATERIAL DESCRIPTION	MATERIAL CLASSIFICATION	ESTIMATED QUANTITY		NOTES
				LF	SF	
— · —	MEN'S BATHROOM 845	Corrugated pipe insulation and associated joint packing	ACM	18		See General Note 4
~~	MEN'S BATHROOM 845	Pipe joint associated with fiberglass pipe insulation	ACM	3		See General Note 4
	8TH FLOOR - SELECTIVE REMOVAL PLAN THROUGHOUT	Door core Insulation	PACM		21	
	VESTIBULE 853C	Backing associated with concrete door saddle	PACM		1	
	CORRIDOR OUTSIDE VESTIBULE 853C	12" x 12" VFT (HA 78) and associated mastic (HA 79)	PACM Contaminated		4	See General Note 1
	VESTIBULE 853C, STORAGE 853B	Electrical wiring insulation	ACM	300		See General Note 4
	8TH FLOOR - ROOM 853	Mastic associated with bathroom mirrors	PACM		2	
	VESTIBULE 853C	Ceramic wall tile base-backing	ACM		30	

GENERAL NOTES

1 - This 12"x12" VFT and associated mastic are non-ACM. However, ACM 9X9 VAT **may** exist underneath the VFT at this location. Contractor and APM shall verify the Presence/Absence of ACM 9X9 VAT under this 12"X12" VFT prior to commence work. If ACM 9X9 VAT are present, all layers of flooring materials adhering to the ACM 9X9 VAT shall be removed and disposed as ACM.

2 - All layers of flooring materials adhering to the ACM 9X9 VAT shall be removed and disposed as ACM

3 - All layers of flooring materials adhering to the ACM 12"X12" VAT and/or associated mastic shall be removed and disposed as ACM

4 - All demolition necessary to access this ACM to establish its presence and for removal it must be conducted within negative pressure enclosures by licensed asbestos handlers. Demolition debris may be disposed of as construction and demolition debris provided the Abatement Project Monitor determines that it is not contaminated with asbestos and there has been no disturbance of ACM within the enclosure. If the demolition debris is determined to be contaminated or ACM has been disturbed, it must be disposed of as RACM asbestos waste.

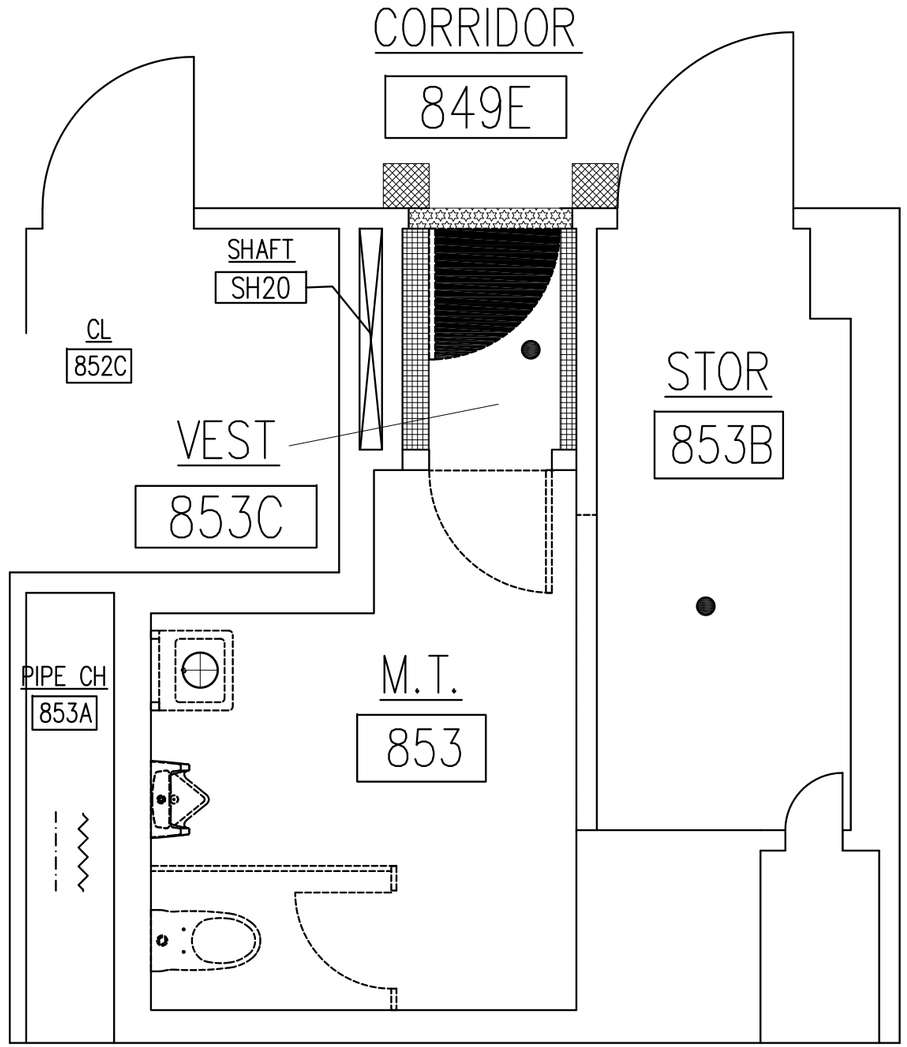

1 / H147 8TH FLOOR ASBESTOS REMOVAL PLAN
SCALE: N.T.S.

KING'S COUNTY SUPREME COURT
360 Adams Street
Brooklyn, NY 11201

PRECISION ENVIRONMENTAL INC.
36-15A 23rd Street
Long Island City, NY 11106
Tel: 718.383.2626, Fax: 718.383.7780
www.precision-enviro.com

No. Date Revision

SCALE:	NOT TO SCALE
DESIGNER:	MICHAEL PARPOUNAS
DRAWN BY:	CHRISTOPHER PLUMB
CHECKED BY:	CHRISTOPHER MIKIL
DATE:	22 MAR 2023

PROJECT: KING'S COUNTY SUPREME COURT BUILDING ACCESIBILITY RENOVATIONS
ADDRESS: 360 ADAMS STREET BROOKLYN, NY 11201

DRAWING TITLE: ASBESTOS REMOVAL PLAN

DRAWING No.: H147

PRECISION PROJECT No.: 2352-23-0002

8TH FLOOR KEY PLAN

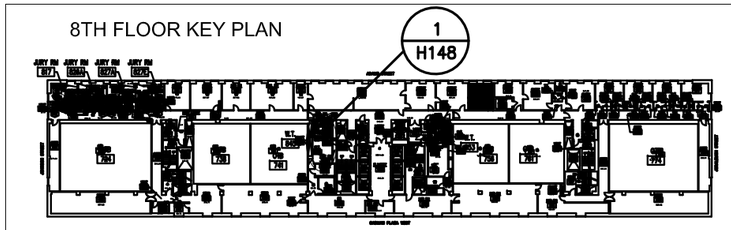

GENERAL NOTES

1 - This 12"x12" VFT and associated mastic are non-ACM. However, ACM 9X9 VAT **may** exist underneath the VFT at this location. Contractor and APM shall verify the Presence/Absence of ACM 9X9 VAT under this 12"X12" VFT prior to commence work. If ACM 9X9 VAT are present, all layers of flooring materials adhering to the ACM 9X9 VAT shall be removed and disposed as ACM.

2 - All layers of flooring materials adhering to the ACM 9X9 VAT shall be removed and disposed as ACM

3 - All layers of flooring materials adhering to the ACM 12"X12" VAT and/or associated mastic shall be removed and disposed as ACM

4 - All demolition necessary to access this ACM to establish its presence and for removal it must be conducted within negative pressure enclosures by licensed asbestos handlers. Demolition debris may be disposed of as construction and demolition debris provided the Abatement Project Monitor determines that it is not contaminated with asbestos and there has been no disturbance of ACM within the enclosure. If the demolition debris is determined to be contaminated or ACM has been disturbed, it must be disposed of as RACM asbestos waste.

KEY	LOCATION	MATERIAL DESCRIPTION	MATERIAL CLASSIFICATION	ESTIMATED QUANTITY		NOTES
				LF	SF	
— · —	WOMEN'S BATHROOM 845	Corrugated pipe insulation and associated joint packing	ACM	18		See General Note 4
~~	WOMEN'S BATHROOM 845	Pipe joint associated with fiberglass pipe insulation	ACM	3		See General Note 4
	8TH FLOOR - SELECTIVE REMOVAL PLAN THROUGHOUT	Door core insulation	PACM		21	
	WOMEN'S BATHROOM 845	Backing associated with concrete door saddle	PACM		1	
	CORRIDOR OUTSIDE WOMEN'S BATHROOM 845	12" x 12" VFT (HA 78) and associated mastic (HA 79)	PACM Contaminated		4	See General Note 1
⊕	8TH FLOOR - ROOM 845	Mastic associated with bathroom mirrors	PACM		4	

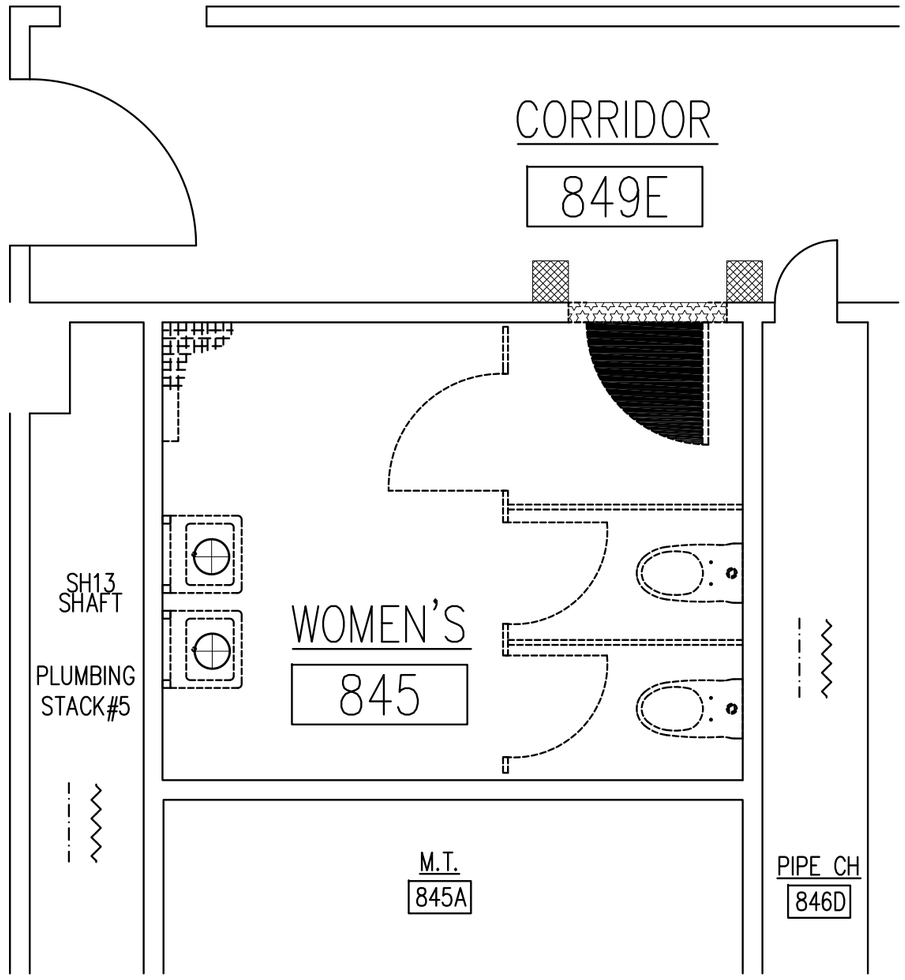

1 / H148 8TH FLOOR ASBESTOS REMOVAL PLAN
SCALE: N.T.S.

KING'S COUNTY
SUPREME COURT
360 Adams Street
Brooklyn, NY 11201

PRECISION ENVIRONMENTAL INC.
36-15A 23rd Street
Long Island City, NY 11106
Tel: 718.383.2626, Fax: 718.383.7780
www.precision-enviro.com

No. Date Revision

SCALE:	NOT TO SCALE
DESIGNER:	MICHAEL PARPOUNAS
DRAWN BY:	CHRISTOPHER PLUMB
CHECKED BY:	CHRISTOPHER MIKIL
DATE:	22 MAR 2023

PROJECT: KING'S COUNTY SUPREME COURT BUILDING ACCESIBILITY RENOVATIONS
ADDRESS: 360 ADAMS STREET BROOKLYN, NY 11201

DRAWING TITLE: **ASBESTOS REMOVAL PLAN**

DRAWING No.: **H148**

PRECISION PROJECT No.: 2352-23-0002

8TH FLOOR KEY PLAN

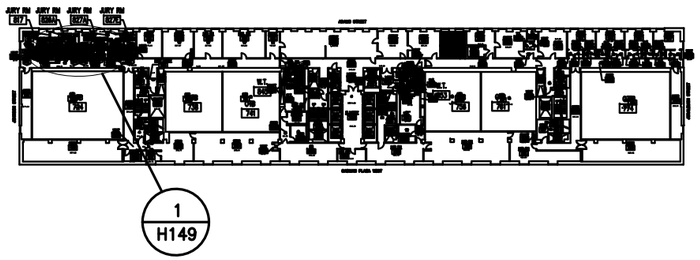

NOTE #	KEY	LOCATION	MATERIAL DESCRIPTION	MATERIAL CLASSIFICATION	ESTIMATED QUANTITY LF	ESTIMATED QUANTITY SF	NOTES
4	— · —	MEN'S BATHROOMS 536C, 543C, 544C WOMEN'S BATHROOM 536B, 543B, 544B	Corrugated pipe insulation and associated joint packing	ACM	120		See General Note 4
5	~~~		Pipe joint associated with fiberglass pipe insulation	ACM	24		See General Note 4
1	●	8TH FLOOR - ROOMS 817, 826A, 827A, 827E	Electrical wiring insulation	ACM	900		See General Note 4
8	▨	CORRIDOR OUTSIDE JURY ROOM 826A, 827A, 827E	12"x12" VAT (HA 78) and associated mastic (HA 79)	PACM CONTAMINATED		12	See General Note 1
8	▨	JURY ROOM 827A, 827E	12"x12" VAT (HA 76) and associated mastic (HA 77)	PACM CONTAMINATED		50	See General Note 1
8	▨	JURY ROOM / VESTIBULE 827A	12"x12" VAT (HA 72) and associated mastic (HA 73)	PACM CONTAMINATED		21	See General Note 1
9	⬡	JURY ROOM 817, 826A AND VESTIBULE 817A, 826A	12"x12" VAT (HA 70) and associated mastic (HA 71)	ACM		42	See General Note 3
15	⊕	8TH FLOOR - ROOMS 817B, 817C, 826B, 826C, 827B, 827C, 827G, 827F	Mastic associated with bathroom mirrors	PACM		16	
11	◗	8TH FLOOR - SELECTIVE REMOVAL PLAN THROUGHOUT	Door core insulation	PACM		231	
14	☆	MEN'S BATHROOM 817C, 826C, 827C, 827G WOMEN'S BATHROOM 817B. 826B, 827B, 827F	Backing associated with concrete door saddle	PACM		8	

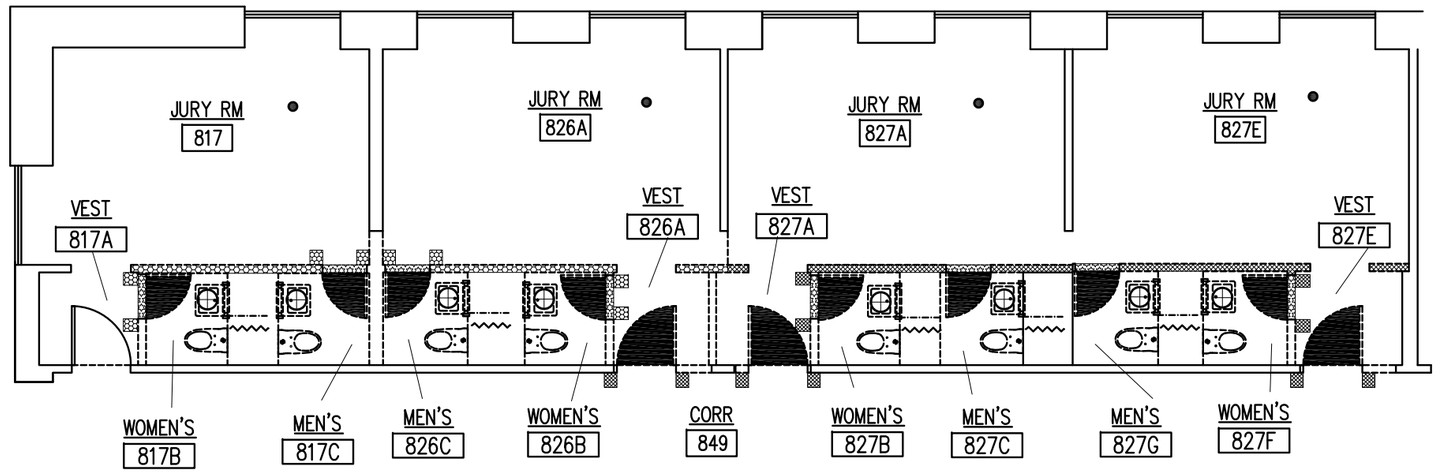

1 / H149 8TH FLOOR ASBESTOS REMOVAL PLAN
SCALE: N.T.S.

GENERAL NOTES

1 - This 12"x12" VFT and associated mastic are non-ACM. However, ACM 9X9 VAT **may** exist underneath the VFT at this location. Contractor and APM shall verify the Presence/Absence of ACM 9X9 VAT under this 12"X12" VFT prior to commence work. If ACM 9X9 VAT are present, all layers of flooring materials adhering to the ACM 9X9 VAT shall be removed and disposed as ACM.

2 - All layers of flooring materials adhering to the ACM 9X9 VAT shall be removed and disposed as ACM

3 - All layers of flooring materials adhering to the ACM 12"X12" VAT and/or associated mastic shall be removed and disposed as ACM

4 - All demolition necessary to access this ACM to establish its presence and for removal it must be conducted within negative pressure enclosures by licensed asbestos handlers. Demolition debris may be disposed of as construction and demolition debris provided the Abatement Project Monitor determines that it is not contaminated with asbestos and there has been no disturbance of ACM within the enclosure. If the demolition debris is determined to be contaminated or ACM has been disturbed, it must be disposed of as RACM asbestos waste.

KING'S COUNTY SUPREME COURT
360 Adams Street
Brooklyn, NY 11201

PRECISION ENVIRONMENTAL INC.
36-15A 23rd Street
Long Island City, NY 11106
Tel: 718.383.2626, Fax: 718.383.7780
www.precision-enviro.com

No. Date Revision

SCALE:	NOT TO SCALE
DESIGNER:	MICHAEL PARPOUNAS
DRAWN BY:	CHRISTOPHER PLUMB
CHECKED BY:	CHRISTOPHER MIKIL
DATE:	22 MAR 2023

PROJECT: KING'S COUNTY SUPREME COURT BUILDING ACCESIBILITY RENOVATIONS
ADDRESS: 360 ADAMS STREET BROOKLYN, NY 11201

DRAWING TITLE: **ASBESTOS REMOVAL PLAN**

DRAWING No.: **H149**

PRECISION PROJECT No.: 2352-23-0002

9TH FLOOR KEY PLAN

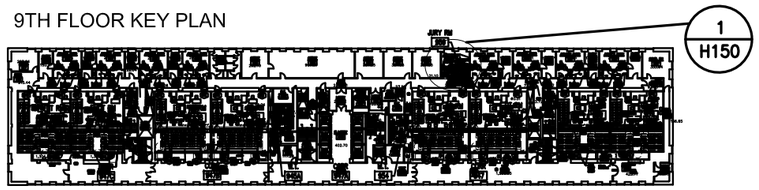

GENERAL NOTES

1 - This 12"x12" VFT and associated mastic are non-ACM. However, ACM 9X9 VAT **may** exist underneath the VFT at this location. Contractor and APM shall verify the Presence/Absence of ACM 9X9 VAT under this 12"X12" VFT prior to commence work. If ACM 9X9 VAT are present, all layers of flooring materials adhering to the ACM 9X9 VAT shall be removed and disposed as ACM.

2 - All layers of flooring materials adhering to the ACM 9X9 VAT shall be removed and disposed as ACM

3 - All layers of flooring materials adhering to the ACM 12"X12" VAT and/or associated mastic shall be removed and disposed as ACM

4 - All demolition necessary to access this ACM to establish its presence and for removal it must be conducted within negative pressure enclosures by licensed asbestos handlers. Demolition debris may be disposed of as construction and demolition debris provided the Abatement Project Monitor determines that it is not contaminated with asbestos and there has been no disturbance of ACM within the enclosure. If the demolition debris is determined to be contaminated or ACM has been disturbed, it must be disposed of as RACM asbestos waste.

KEY	LOCATION	MATERIAL DESCRIPTION	MATERIAL CLASSIFICATION	ESTIMATED QUANTITY		NOTES
				LF	SF	
	CORRIDOR OUTSIDE VESTIBULE 959A	12" x 12" VFT (HA 72) and associated mastic (HA 73)	PACM Contaminated		6	See General Note 1
	JURY ROOM 959	12" x 12" VAT (HA 70) and associated mastic (HA 71)	ACM		20	See General Note 3
	MEN'S BATHROOM 959C, WOMEN'S BATHROOM 959B	Mastic associated with bathroom mirrors	PACM		4	
	9TH FLOOR - SELECTIVE REMOVAL PLAN THROUGHOUT	Door core insulation	PACM		63	
	VESTIBULE 959A, WOMEN'S BATHROOM 959B, MEN'S BATHROOM 959C	Backing associated with concrete door saddle	PACM		3	
	MEN'S BATHROOM 959C, WOMEN'S BATHROOM 959B	Corrugated pipe insulation and associated joint packing	ACM	36		See General Note 4
	MEN'S BATHROOM 959C, WOMEN'S BATHROOM 959B	Pipe joint associated with fiberglass pipe insulation	ACM	6		See General Note 4

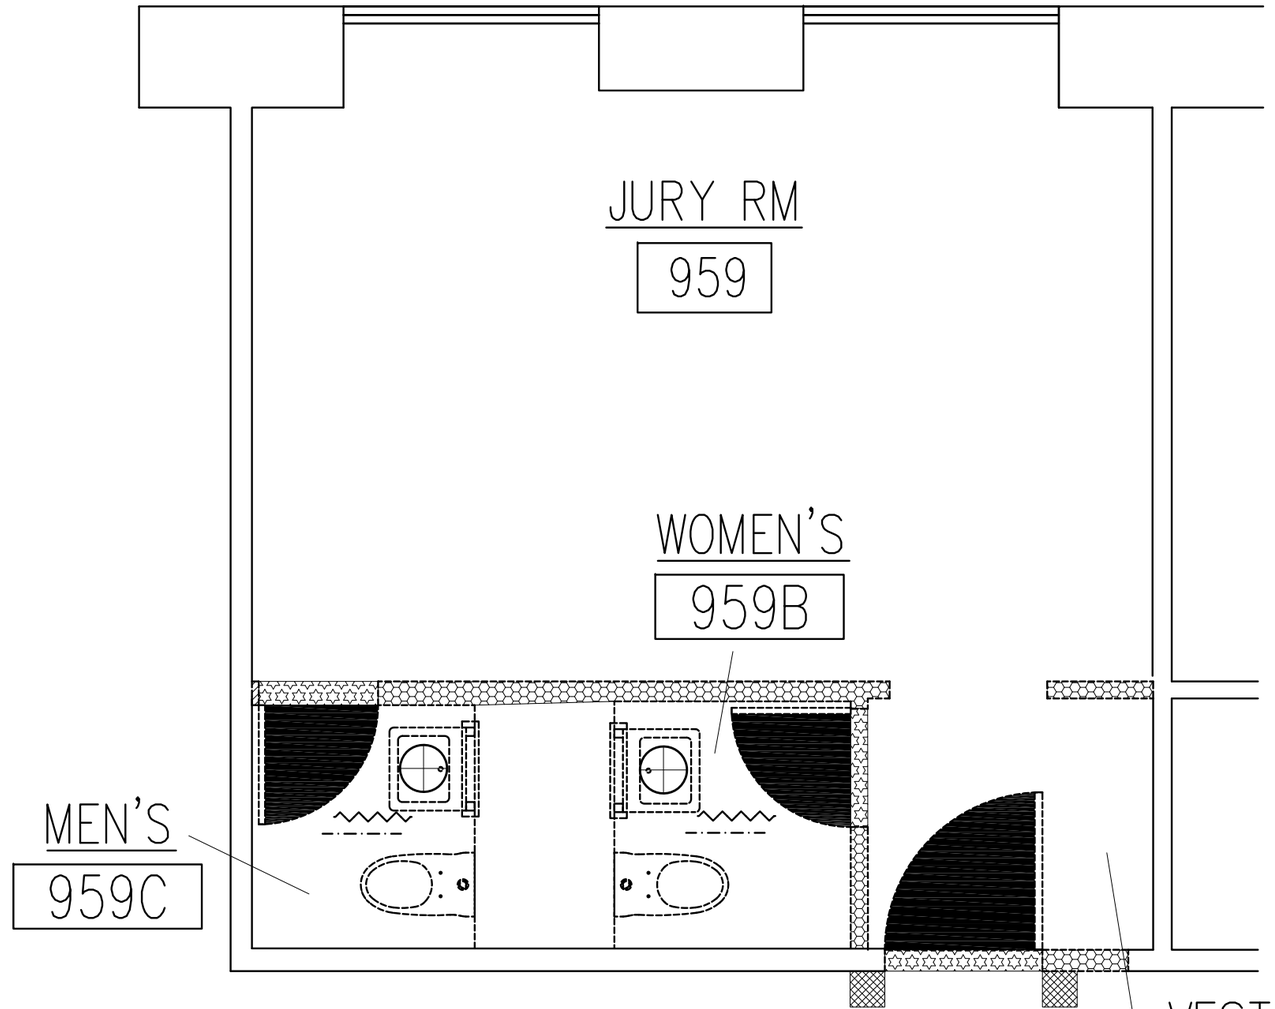

1 / H150 9TH FLOOR ASBESTOS REMOVAL PLAN
SCALE: N.T.S.

KING'S COUNTY SUPREME COURT
360 Adams Street
Brooklyn, NY 11201

PRECISION ENVIRONMENTAL INC.
36-15A 23rd Street
Long Island City, NY 11106
Tel: 718.383.2626, Fax: 718.383.7780
www.precision-enviro.com

No.	Date	Revision

SCALE:	NOT TO SCALE
DESIGNER:	MICHAEL PARPOUNAS
DRAWN BY:	CHRISTOPHER PLUMB
CHECKED BY:	CHRISTOPHER MIKIL
DATE:	22 MAR 2023

PROJECT: KING'S COUNTY SUPREME COURT BUILDING ACCESIBILITY RENOVATIONS
ADDRESS: 360 ADAMS STREET BROOKLYN, NY 11201

DRAWING TITLE: **ASBESTOS REMOVAL PLAN**

DRAWING No.: **H150**

PRECISION PROJECT No.: 2352-23-0002

9TH FLOOR KEY PLAN

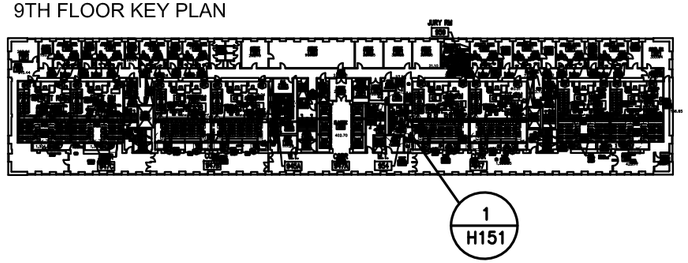

GENERAL NOTES

1 - This 12"x12" VFT and associated mastic are non-ACM. However, ACM 9X9 VAT **may** exist underneath the VFT at this location. Contractor and APM shall verify the Presence/Absence of ACM 9X9 VAT under this 12"X12" VFT prior to commence work. If ACM 9X9 VAT are present, all layers of flooring materials adhering to the ACM 9X9 VAT shall be removed and disposed as ACM.

2 - All layers of flooring materials adhering to the ACM 9X9 VAT shall be removed and disposed as ACM

3 - All layers of flooring materials adhering to the ACM 12"X12" VAT and/or associated mastic shall be removed and disposed as ACM

4 - All demolition necessary to access this ACM to establish its presence and for removal it must be conducted within negative pressure enclosures by licensed asbestos handlers. Demolition debris may be disposed of as construction and demolition debris provided the Abatement Project Monitor determines that it is not contaminated with asbestos and there has been no disturbance of ACM within the enclosure. If the demolition debris is determined to be contaminated or ACM has been disturbed, it must be disposed of as RACM asbestos waste.

KEY	LOCATION	MATERIAL DESCRIPTION	MATERIAL CLASSIFICATION	ESTIMATED QUANTITY		NOTES
				LF	SF	
⊕	MEN'S BATHROOM 954	Mastic associated with bathroom mirrors	PACM		8	
— · —	MEN'S BATHROOM 954	Corrugated pipe Insulation and associated joint packing	ACM	18		See General Note 4
∿∿∿	MEN'S BATHROOM 954	Pipe joint associated with fiberglass pipe Insulation	ACM	3		See General Note 4

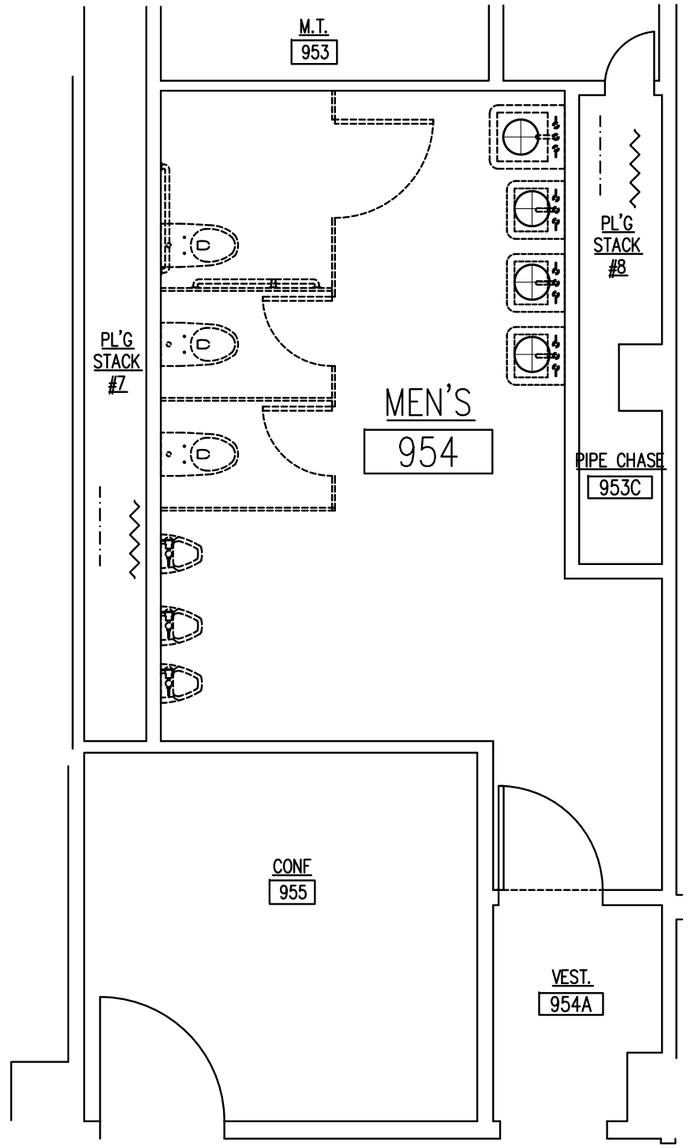

1 / H151 9TH FLOOR ASBESTOS REMOVAL PLAN
SCALE: N.T.S.

KING'S COUNTY SUPREME COURT
360 Adams Street
Brooklyn, NY 11201

PRECISION ENVIRONMENTAL INC.
36-15A 23rd Street
Long Island City, NY 11106
Tel: 718.383.2626, Fax: 718.383.7780
www.precision-enviro.com

No. Date Revision

SCALE:	NOT TO SCALE
DESIGNER:	MICHAEL PARPOUNAS
DRAWN BY:	CHRISTOPHER PLUMB
CHECKED BY:	CHRISTOPHER MIKIL
DATE:	22 MAR 2023

PROJECT: KING'S COUNTY SUPREME COURT BUILDING ACCESIBILITY RENOVATIONS
ADDRESS: 360 ADAMS STREET BROOKLYN, NY 11201

DRAWING TITLE: **ASBESTOS REMOVAL PLAN**

DRAWING No.: **H151**

PRECISION PROJECT No.: 2352-23-0002

9TH FLOOR KEY PLAN

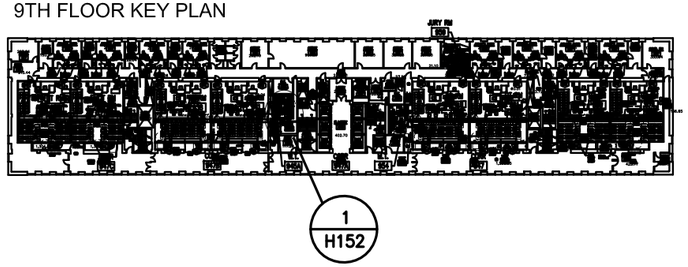

GENERAL NOTES

1 - This 12"x12" VFT and associated mastic are non-ACM. However, ACM 9X9 VAT **may** exist underneath the VFT at this location. Contractor and APM shall verify the Presence/Absence of ACM 9X9 VAT under this 12"X12" VFT prior to commence work. If ACM 9X9 VAT are present, all layers of flooring materials adhering to the ACM 9X9 VAT shall be removed and disposed as ACM.

2 - All layers of flooring materials adhering to the ACM 9X9 VAT shall be removed and disposed as ACM

3 - All layers of flooring materials adhering to the ACM 12"X12" VAT and/or associated mastic shall be removed and disposed as ACM

4 - All demolition necessary to access this ACM to establish its presence and for removal it must be conducted within negative pressure enclosures by licensed asbestos handlers. Demolition debris may be disposed of as construction and demolition debris provided the Abatement Project Monitor determines that it is not contaminated with asbestos and there has been no disturbance of ACM within the enclosure. If the demolition debris is determined to be contaminated or ACM has been disturbed, it must be disposed of as RACM asbestos waste.

KEY	LOCATION	MATERIAL DESCRIPTION	MATERIAL CLASSIFICATION	ESTIMATED QUANTITY		NOTES
				LF	SF	
⊕	WOMEN'S BATHROOM 945A	Mastic associated with bathroom mirrors	PACM		8	
— · —	WOMEN'S BATHROOM 945A	Corrugated pipe insulation and associated joint packing	ACM	18		See General Note 4
~~	WOMEN'S BATHROOM 945A	Pipe joint associated with fiberglass pipe insulation	ACM	3		See General Note 4
▦	VESTIBULE 945B	Ceramic wall tile base- backing	ACM		30	

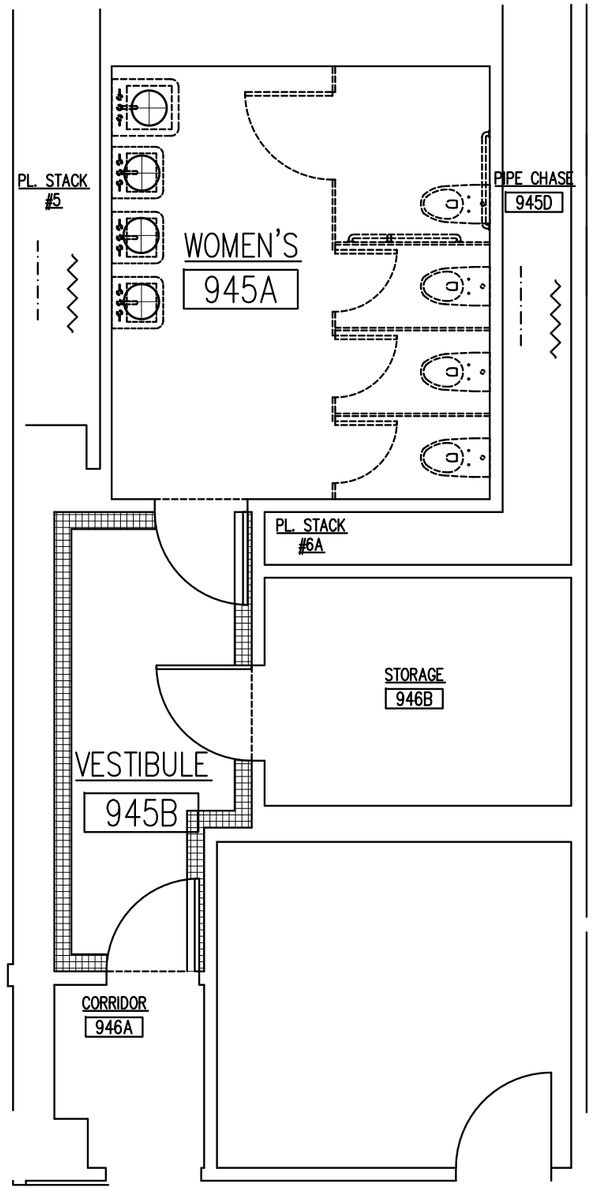

1 / H152 9TH FLOOR ASBESTOS REMOVAL PLAN
SCALE: N.T.S.

KING'S COUNTY SUPREME COURT
360 Adams Street
Brooklyn, NY 11201

PRECISION ENVIRONMENTAL INC.
36-15A 23rd Street
Long Island City, NY 11106
Tel: 718.383.2626, Fax: 718.383.7780
www.precision-enviro.com

No. Date Revision

SCALE:	NOT TO SCALE
DESIGNER:	MICHAEL PARPOUNAS
DRAWN BY:	CHRISTOPHER PLUMB
CHECKED BY:	CHRISTOPHER MIKIL
DATE:	22 MAR 2023

PROJECT: KING'S COUNTY SUPREME COURT BUILDING ACCESIBILITY RENOVATIONS
ADDRESS: 360 ADAMS STREET BROOKLYN, NY 11201
DRAWING TITLE: **ASBESTOS REMOVAL PLAN**

DRAWING No.: **H152**
PRECISION PROJECT No.: 2352-23-0002

9TH FLOOR KEY PLAN

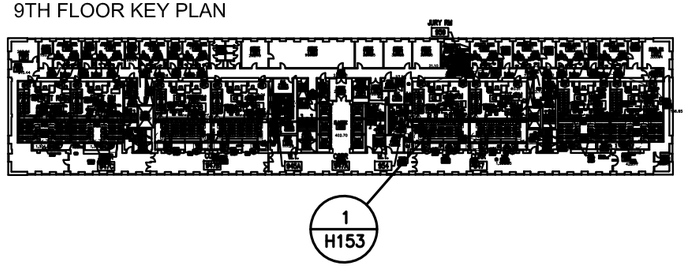

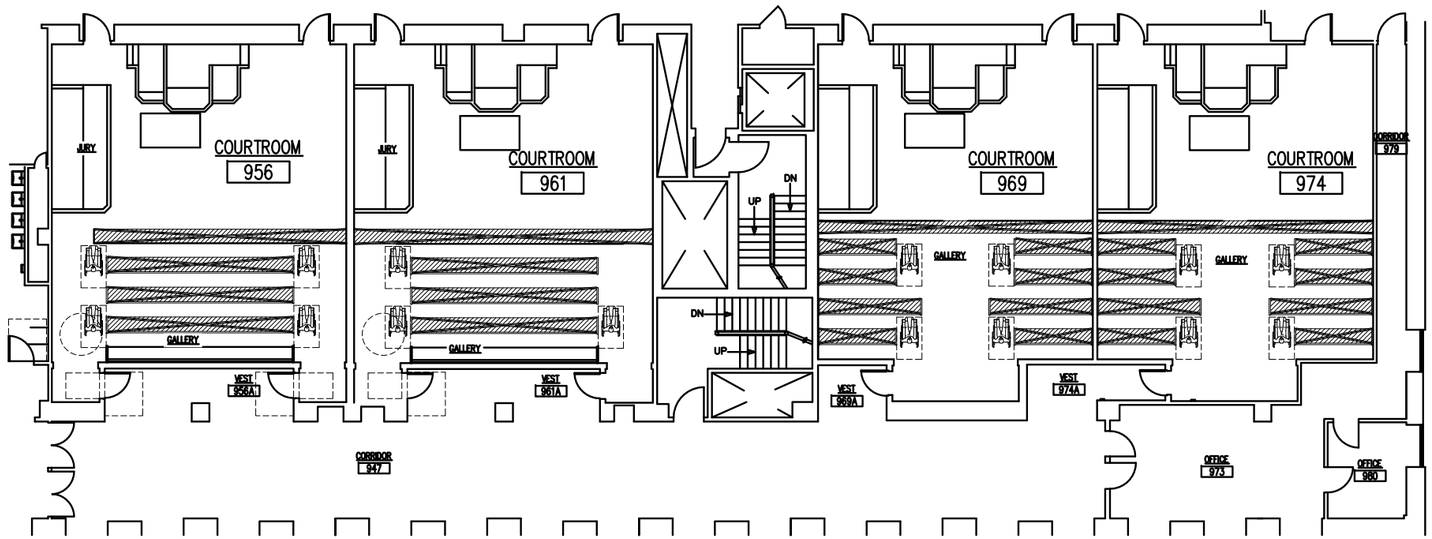

GENERAL NOTES

1 - This 12"x12" VFT and associated mastic are non-ACM. However, ACM 9X9 VAT **may** exist underneath the VFT at this location. Contractor and APM shall verify the Presence/Absence of ACM 9X9 VAT under this 12"X12" VFT prior to commence work. If ACM 9X9 VAT are present, all layers of flooring materials adhering to the ACM 9X9 VAT shall be removed and disposed as ACM.

2 - All layers of flooring materials adhering to the ACM 9X9 VAT shall be removed and disposed as ACM

3 - All layers of flooring materials adhering to the ACM 12"X12" VAT and/or associated mastic shall be removed and disposed as ACM

4 - All demolition necessary to access this ACM to establish its presence and for removal it must be conducted within negative pressure enclosures by licensed asbestos handlers. Demolition debris may be disposed of as construction and demolition debris provided the Abatement Project Monitor determines that it is not contaminated with asbestos and there has been no disturbance of ACM within the enclosure. If the demolition debris is determined to be contaminated or ACM has been disturbed, it must be disposed of as RACM asbestos waste.

KEY	LOCATION	MATERIAL DESCRIPTION	MATERIAL CLASSIFICATION	ESTIMATED QUANTITY		NOTES
				LF	SF	
	9TH FLOOR - COURTROOMS 956, 961, 969, 974	Backing associated with courtroom benches	PACM		160	
	COURTROOMS 956, 961, 969, 974	9" x 9" VAT (HA 103)	ACM		160	See General Note 2

KING'S COUNTY SUPREME COURT
360 Adams Street
Brooklyn, NY 11201

PRECISION ENVIRONMENTAL INC.
36-15A 23rd Street
Long Island City, NY 11106
Tel: 718.383.2626, Fax: 718.383.7780
www.precision-enviro.com

No.	Date	Revision

SCALE:	NOT TO SCALE
DESIGNER:	MICHAEL PARPOUNAS
DRAWN BY:	CHRISTOPHER PLUMB
CHECKED BY:	CHRISTOPHER MIKIL
DATE:	22 MAR 2023

PROJECT: KING'S COUNTY SUPREME COURT BUILDING ACCESIBILITY RENOVATIONS
ADDRESS: 360 ADAMS STREET BROOKLYN, NY 11201

DRAWING TITLE: **ASBESTOS REMOVAL PLAN**

DRAWING No.: **H153**

PRECISION PROJECT No.: 2352-23-0002

9TH FLOOR KEY PLAN

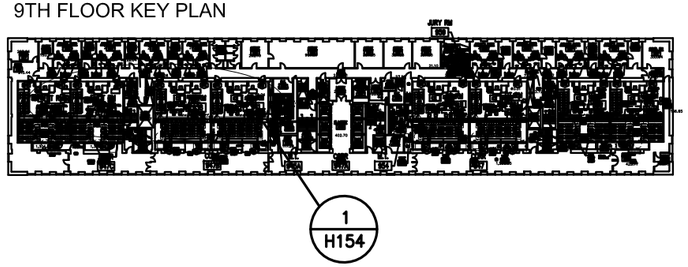

GENERAL NOTES

1 - This 12"x12" VFT and associated mastic are non-ACM. However, ACM 9X9 VAT **may** exist underneath the VFT at this location. Contractor and APM shall verify the Presence/Absence of ACM 9X9 VAT under this 12"X12" VFT prior to commence work. If ACM 9X9 VAT are present, all layers of flooring materials adhering to the ACM 9X9 VAT shall be removed and disposed as ACM.

2 - All layers of flooring materials adhering to the ACM 9X9 VAT shall be removed and disposed as ACM

3 - All layers of flooring materials adhering to the ACM 12"X12" VAT and/or associated mastic shall be removed and disposed as ACM

4 - All demolition necessary to access this ACM to establish its presence and for removal it must be conducted within negative pressure enclosures by licensed asbestos handlers. Demolition debris may be disposed of as construction and demolition debris provided the Abatement Project Monitor determines that it is not contaminated with asbestos and there has been no disturbance of ACM within the enclosure. If the demolition debris is determined to be contaminated or ACM has been disturbed, it must be disposed of as RACM asbestos waste.

KEY	LOCATION	MATERIAL DESCRIPTION	MATERIAL CLASSIFICATION	ESTIMATED QUANTITY		NOTES
				LF	SF	
	COURTROOMS 924, 929, 941, 938	Backing associated with courtroom benches	PACM		260	
	COURTROOM 924	9" x 9" VAT (HA 111)	ACM		150	See General Note 2
	COURTROOM 929, 941	9" x 9" VAT (HA 103)	ACM		80	See General Note 2
	COURTROOM 938	12" X 12" VFT (HA 74) and associated mastic (HA 75)	PACM Contaminated		30	See General Note 2

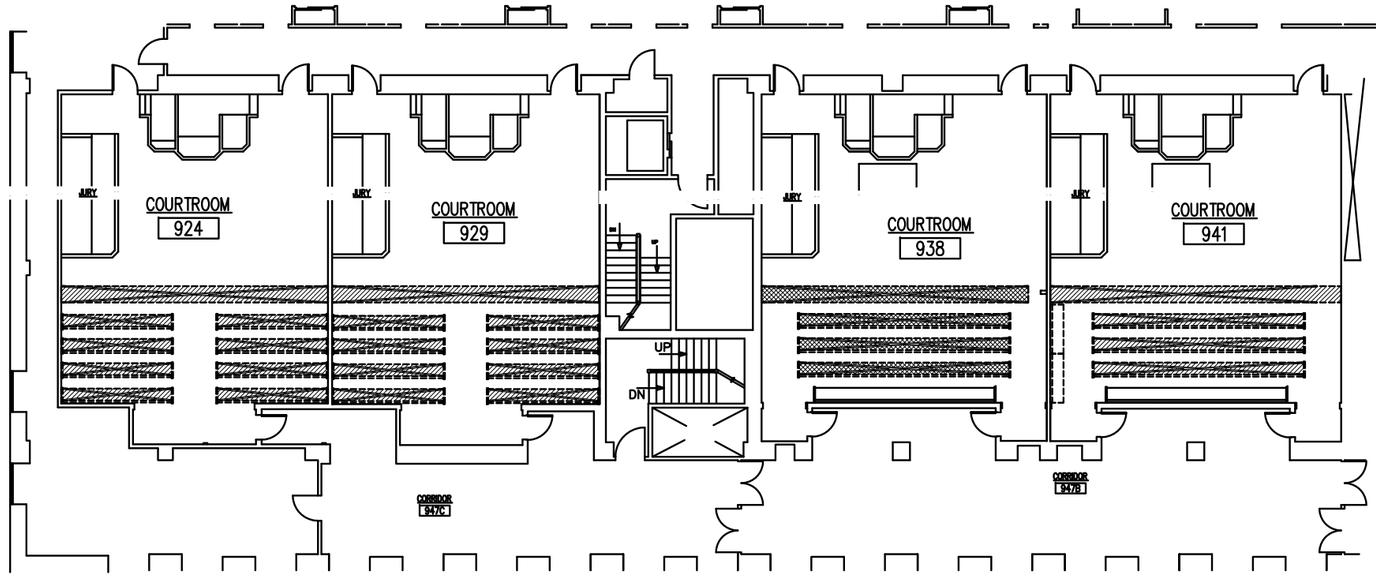

1 / H154 9TH FLOOR ASBESTOS REMOVAL PLAN

SCALE: N.T.S.

KING'S COUNTY SUPREME COURT
360 Adams Street
Brooklyn, NY 11201

PRECISION ENVIRONMENTAL INC.
36-15A 23rd Street
Long Island City, NY 11106
Tel: 718.383.2626, Fax: 718.383.7780
www.precision-enviro.com

No. Date Revision

SCALE:	NOT TO SCALE
DESIGNER:	MICHAEL PARPOUNAS
DRAWN BY:	CHRISTOPHER PLUMB
CHECKED BY:	CHRISTOPHER MIKIL
DATE:	22 MAR 2023

PROJECT: KING'S COUNTY SUPREME COURT BUILDING ACCESIBILITY RENOVATIONS
ADDRESS: 360 ADAMS STREET BROOKLYN, NY 11201

DRAWING TITLE: ASBESTOS REMOVAL PLAN

DRAWING No.: H154

PRECISION PROJECT No.: 2352-23-0002

10TH FLOOR KEY PLAN

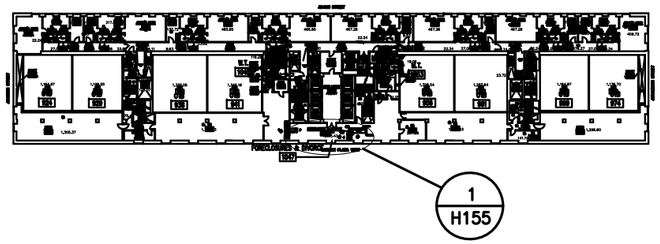

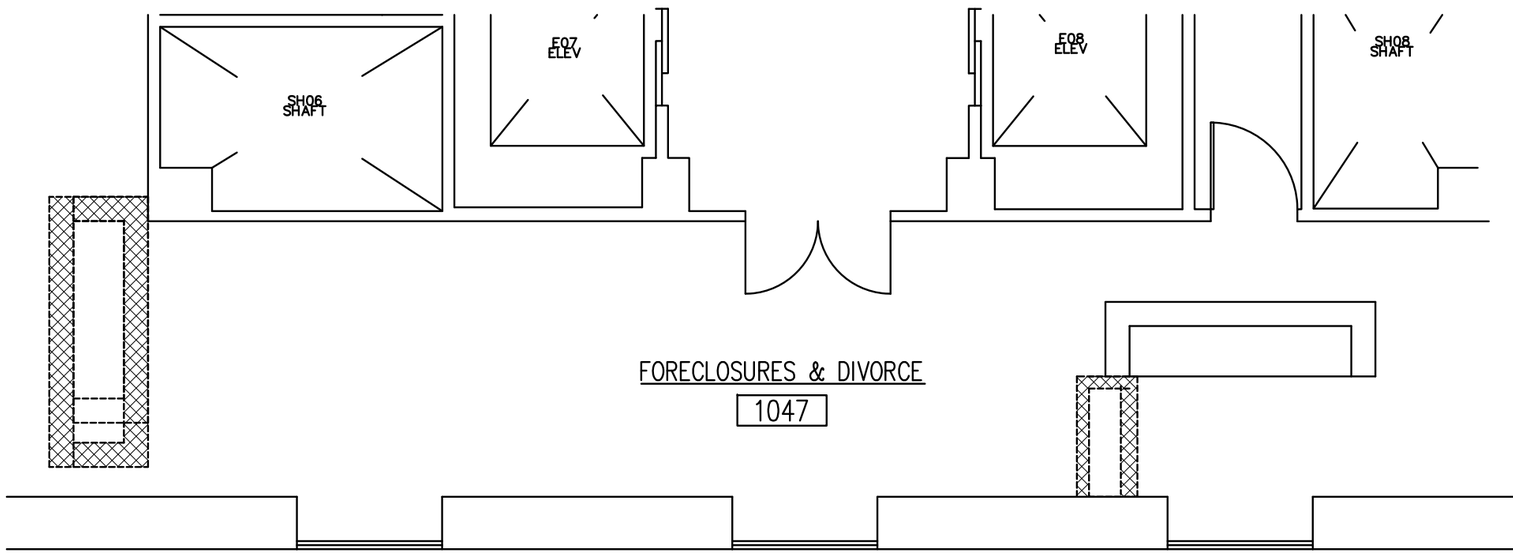

1 / H155 10TH FLOOR ASBESTOS REMOVAL PLAN
SCALE: N.T.S.

GENERAL NOTES

1 - This 12"x12" VFT and associated mastic are non-ACM. However, ACM 9X9 VAT **may** exist underneath the VFT at this location. Contractor and APM shall verify the Presence/Absence of ACM 9X9 VAT under this 12"X12" VFT prior to commence work. If ACM 9X9 VAT are present, all layers of flooring materials adhering to the ACM 9X9 VAT shall be removed and disposed as ACM.

2 - All layers of flooring materials adhering to the ACM 9X9 VAT shall be removed and disposed as ACM

3 - All layers of flooring materials adhering to the ACM 12"X12" VAT and/or associated mastic shall be removed and disposed as ACM

4 - All demolition necessary to access this ACM to establish its presence and for removal it must be conducted within negative pressure enclosures by licensed asbestos handlers. Demolition debris may be disposed of as construction and demolition debris provided the Abatement Project Monitor determines that it is not contaminated with asbestos and there has been no disturbance of ACM within the enclosure. If the demolition debris is determined to be contaminated or ACM has been disturbed, it must be disposed of as RACM asbestos waste.

KEY	LOCATION	MATERIAL DESCRIPTION	MATERIAL CLASSIFICATION	ESTIMATED QUANTITY		NOTES
				LF	SF	
	1047 - FORECLOSURES & DIVORCE	12" x 12" VFT (HA 66) & Associated Mastic (HA 67)	PACM Contaminated		30	See General Note 1

KING'S COUNTY
SUPREME COURT
360 Adams Street
Brooklyn, NY 11201

PRECISION ENVIRONMENTAL INC.
36-15A 23rd Street
Long Island City, NY 11106
Tel: 718.383.2626, Fax: 718.383.7780
www.precision-enviro.com

No. Date Revision

SCALE:	NOT TO SCALE
DESIGNER:	MICHAEL PARPOUNAS
DRAWN BY:	CHRISTOPHER PLUMB
CHECKED BY:	CHRISTOPHER MIKIL
DATE:	22 MAR 2023

PROJECT: KING'S COUNTY SUPREME COURT BUILDING ACCESIBILITY RENOVATIONS
ADDRESS: 360 ADAMS STREET BROOKLYN, NY 11201

DRAWING TITLE: **ASBESTOS REMOVAL PLAN**

DRAWING No.: **H155**

PRECISION PROJECT No.: 2352-23-0002

10TH FLOOR KEY PLAN

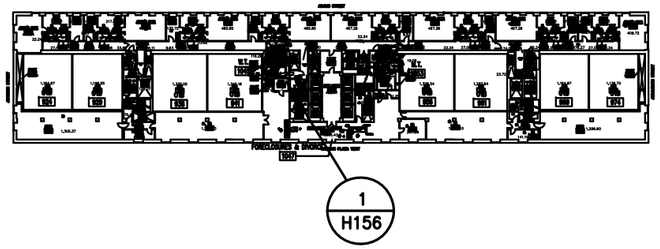

GENERAL NOTES

1 - This 12"x12" VFT and associated mastic are non-ACM. However, ACM 9X9 VAT **may** exist underneath the VFT at this location. Contractor and APM shall verify the Presence/Absence of ACM 9X9 VAT under this 12"X12" VFT prior to commence work. If ACM 9X9 VAT are present, all layers of flooring materials adhering to the ACM 9X9 VAT shall be removed and disposed as ACM.

2 - All layers of flooring materials adhering to the ACM 9X9 VAT shall be removed and disposed as ACM

3 - All layers of flooring materials adhering to the ACM 12"X12" VAT and/or associated mastic shall be removed and disposed as ACM

4 - All demolition necessary to access this ACM to establish its presence and for removal it must be conducted within negative pressure enclosures by licensed asbestos handlers. Demolition debris may be disposed of as construction and demolition debris provided the Abatement Project Monitor determines that it is not contaminated with asbestos and there has been no disturbance of ACM within the enclosure. If the demolition debris is determined to be contaminated or ACM has been disturbed, it must be disposed of as RACM asbestos waste.

KEY	LOCATION	MATERIAL DESCRIPTION	MATERIAL CLASSIFICATION	ESTIMATED QUANTITY		NOTES
				LF	SF	
— · —	WOMEN'S BATHROOM 1045	Corrugated pipe insulation and associated joint packing	ACM	18		See General Note 4
~~	WOMEN'S BATHROOM 1045	Pipe joint associated with fiberglass pipe insulation	ACM	3		See General Note 4
⊕	WOMEN'S BATHROOM 1045	Mastic associated with bathroom mirrors	PACM		4	
◜	10TH FLOOR - SELECTIVE REMOVAL PLAN THROUGHOUT	Door core insulation	PACM		21	
☆	WOMEN'S BATHROOM 1045	Backing associated with concrete door saddle	PACM		1	
▨	CORRIDOR OUTSIDE WOMEN'S BATHROOM 1045	12" x 12" VFT (HA 68) & Associated Mastic (HA 69)	PACM Contaminated		6	See General Note 1

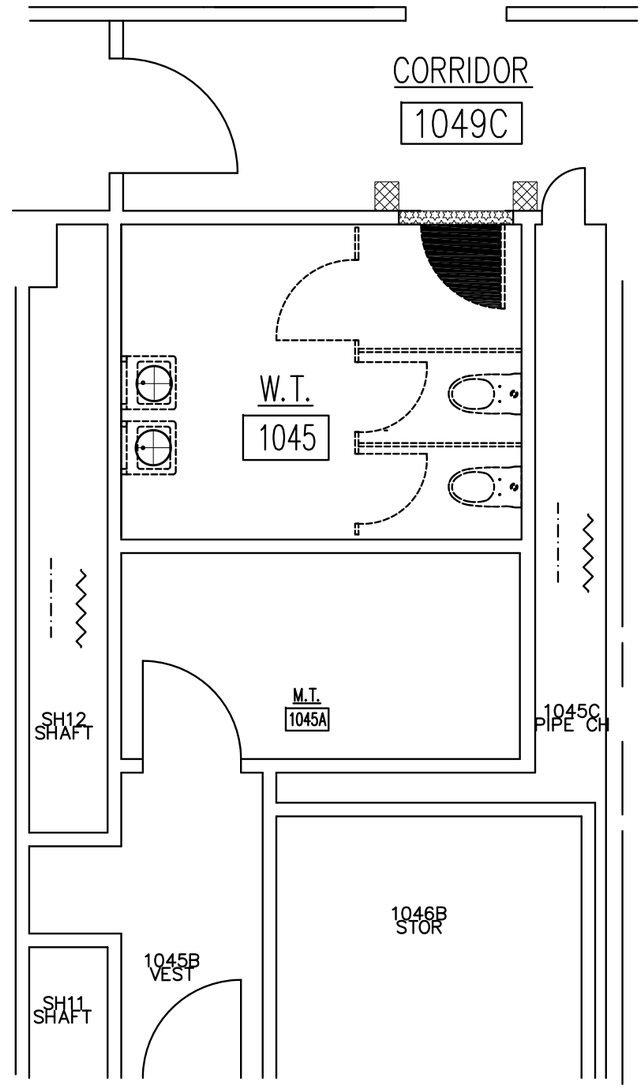

1 / H156 10TH FLOOR ASBESTOS REMOVAL PLAN
SCALE: N.T.S.

KING'S COUNTY
SUPREME COURT
360 Adams Street
Brooklyn, NY 11201

PRECISION ENVIRONMENTAL INC.
36-15A 23rd Street
Long Island City, NY 11106
Tel: 718.383.2626, Fax: 718.383.7780
www.precision-enviro.com

No. Date Revision

SCALE:	NOT TO SCALE
DESIGNER:	MICHAEL PARPOUNAS
DRAWN BY:	CHRISTOPHER PLUMB
CHECKED BY:	CHRISTOPHER MIKIL
DATE:	22 MAR 2023

PROJECT: KING'S COUNTY SUPREME COURT BUILDING ACCESIBILITY RENOVATIONS
ADDRESS: 360 ADAMS STREET BROOKLYN, NY 11201
DRAWING TITLE: **ASBESTOS REMOVAL PLAN**

DRAWING No.: **H156**
PRECISION PROJECT No.: 2352-23-0002

10TH FLOOR KEY PLAN

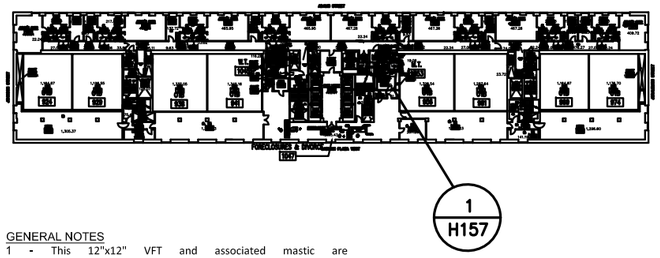

GENERAL NOTES

1 - This 12"x12" VFT and associated mastic are non-ACM. However, ACM 9X9 VAT **may** exist underneath the VFT at this location. Contractor and APM shall verify the Presence/Absence of ACM 9X9 VAT under this 12"X12" VFT prior to commence work. If ACM 9X9 VAT are present, all layers of flooring materials adhering to the ACM 9X9 VAT shall be removed and disposed as ACM.

2 - All layers of flooring materials adhering to the ACM 9X9 VAT shall be removed and disposed as ACM

3 - All layers of flooring materials adhering to the ACM 12"X12" VAT and/or associated mastic shall be removed and disposed as ACM

4 - All demolition necessary to access this ACM to establish its presence and for removal it must be conducted within negative pressure enclosures by licensed asbestos handlers. Demolition debris may be disposed of as construction and demolition debris provided the Abatement Project Monitor determines that it is not contaminated with asbestos and there has been no disturbance of ACM within the enclosure. If the demolition debris is determined to be contaminated or ACM has been disturbed, it must be disposed of as RACM asbestos waste.

KEY	LOCATION	MATERIAL DESCRIPTION	MATERIAL CLASSIFICATION	ESTIMATED QUANTITY		NOTES
				LF	SF	
— · —	MEN'S BATHROOM 1053	Corrugated pipe insulation and associated joint packing	ACM	18		See General Note 4
~~	MEN'S BATHROOM 1053	Pipe joint associated with fiberglass pipe insulation	ACM	3		See General Note 4
⊕	MEN'S BATHROOM 1053	Mastic associated with bathroom mirrors	PACM		2	
◗	10TH FLOOR - SELECTIVE REMOVAL PLAN THROUGHOUT	Door core insulation	PACM		21	
✡	VESTIBULE 1053A	Backing associated with concrete door saddle	PACM		1	
▩	CORRIDOR OUTSIDE WOMEN'S BATHROOM 1053A	12" x 12" VFT (HA 68) & Associated Mastic (HA 69)	PACM Contaminated		6	See General Note 1
●	MEN'S BATHROOM 1053, STORAGE 1053B	Electrical wiring insulation	ACM		300	See General Note 4
▦	VESTIBULE 1053A	Ceramic wall tile base-backing	ACM		30	

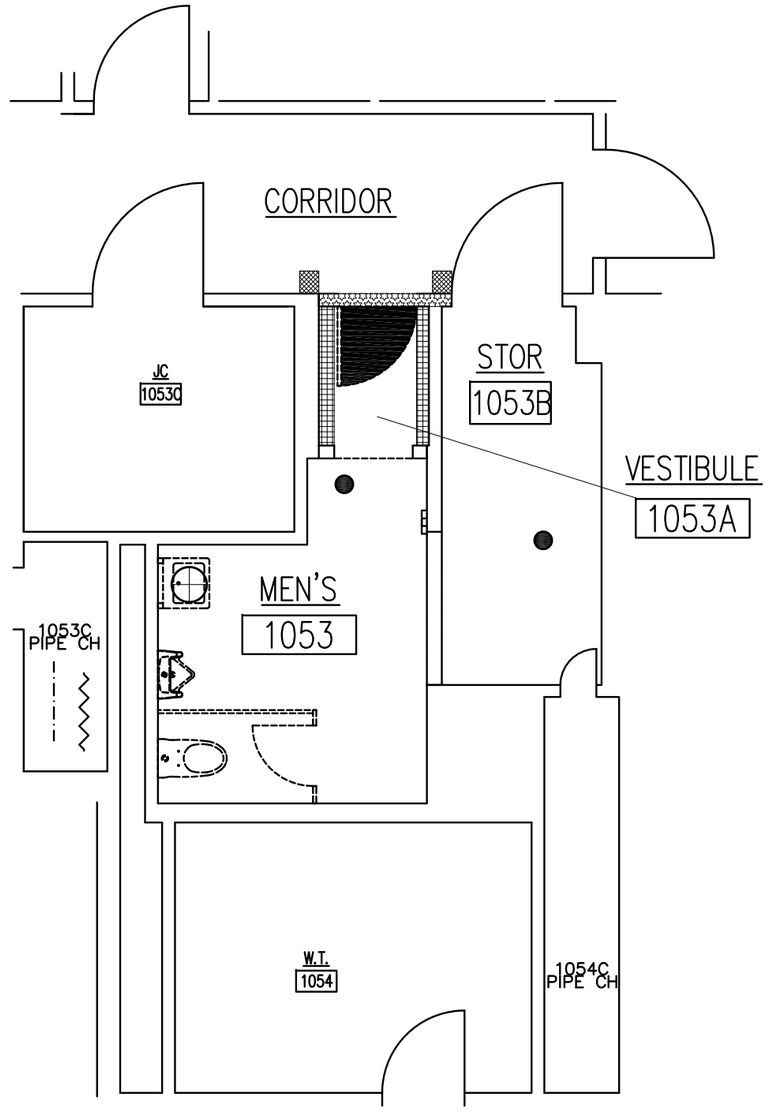

1 / H157 10TH FLOOR ASBESTOS REMOVAL PLAN
SCALE: N.T.S.

KING'S COUNTY SUPREME COURT
360 Adams Street
Brooklyn, NY 11201

PRECISION ENVIRONMENTAL INC.
36-15A 23rd Street
Long Island City, NY 11106
Tel: 718.383.2626, Fax: 718.383.7780
www.precision-enviro.com

No. Date Revision

SCALE:	NOT TO SCALE
DESIGNER:	MICHAEL PARPOUNAS
DRAWN BY:	CHRISTOPHER PLUMB
CHECKED BY:	CHRISTOPHER MIKIL
DATE:	22 MAR 2023

PROJECT: KING'S COUNTY SUPREME COURT BUILDING ACCESIBILITY RENOVATIONS
ADDRESS: 360 ADAMS STREET BROOKLYN, NY 11201

DRAWING TITLE: **ASBESTOS REMOVAL PLAN**

DRAWING No.: **H157**

PRECISION PROJECT No.: 2352-23-0002

11TH FLOOR KEY PLAN

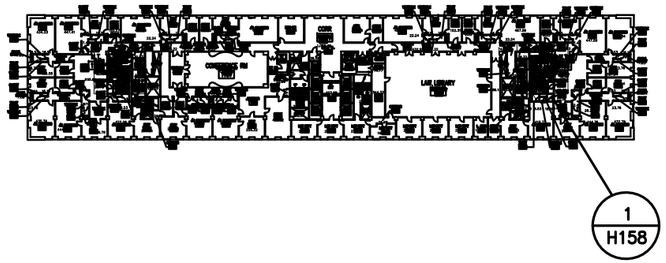

KEY	LOCATION	MATERIAL DESCRIPTION	MATERIAL CLASSIFICATION	ESTIMATED QUANTITY		NOTES
				LF	SF	
— · —	WOMEN'S BATHROOM 1168	Corrugated pipe insulation and associated joint packing	ACM	18		See General Note 4
	WOMEN'S BATHROOM 1168	Pipe joint associated with fiberglass pipe insulation	ACM	3		See General Note 4
	WOMEN'S BATHROOM 1168	Mastic associated with bathroom mirrors	PACM		6	
	11TH FLOOR - SELECTIVE REMOVAL PLAN THROUGHOUT	Door core insulation	PACM		21	
	VESTIBULE 1168A	Backing associated with concrete door saddle	PACM		1	
	CORRIDOR OUTSIDE VESTIBULE 1168A	12" x 12" VFT (HA 68) & Associated Mastic (HA 69)	PACM Contaminated		6	See General Note 2
	VESTIBULE 1168A	Electrical wiring Insulation	ACM		150	See General Note 4
	VESTIBULE 1168A	Ceramic wall tile base-backing	ACM		30	

GENERAL NOTES

1 - This 12"x12" VFT and associated mastic are non-ACM. However, ACM 9X9 VAT **may** exist underneath the VFT at this location. Contractor and APM shall verify the Presence/Absence of ACM 9X9 VAT under this 12"X12" VFT prior to commence work. If ACM 9X9 VAT are present, all layers of flooring materials adhering to the ACM 9X9 VAT shall be removed and disposed as ACM.

2 - All layers of flooring materials adhering to the ACM 9X9 VAT shall be removed and disposed as ACM

3 - All layers of flooring materials adhering to the ACM 12"X12" VAT and/or associated mastic shall be removed and disposed as ACM

4 - All demolition necessary to access this ACM to establish its presence and for removal it must be conducted within negative pressure enclosures by licensed asbestos handlers. Demolition debris may be disposed of as construction and demolition debris provided the Abatement Project Monitor determines that it is not contaminated with asbestos and there has been no disturbance of ACM within the enclosure. If the demolition debris is determined to be contaminated or ACM has been disturbed, it must be disposed of as RACM asbestos waste.

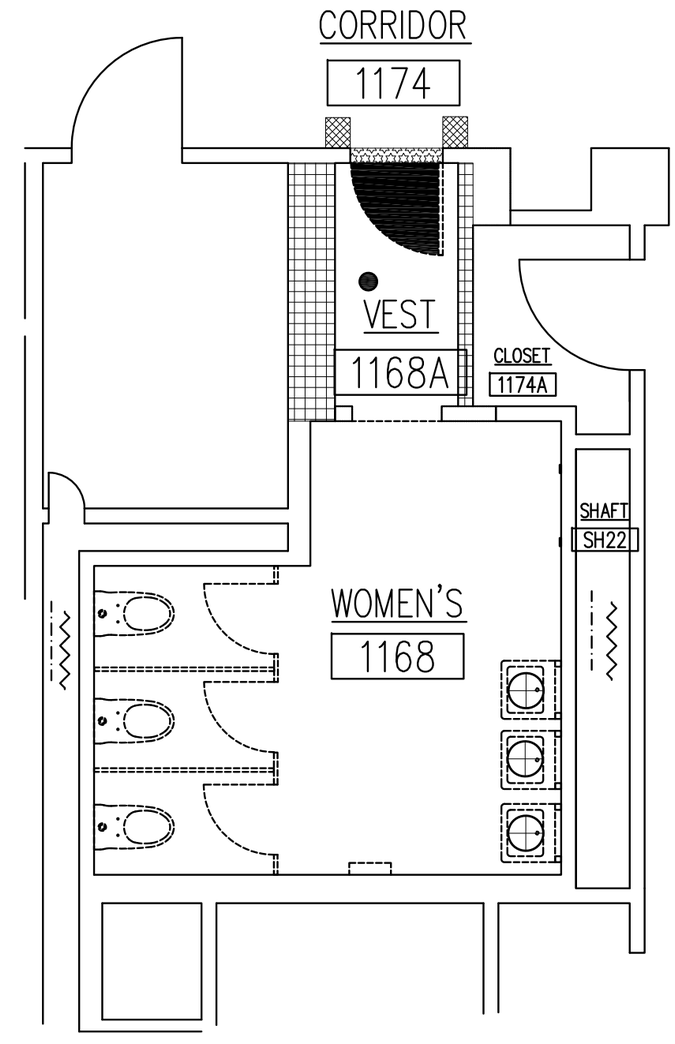

1 / H158 11TH FLOOR ASBESTOS REMOVAL PLAN
SCALE: N.T.S.

KING'S COUNTY SUPREME COURT
360 Adams Street
Brooklyn, NY 11201

PRECISION ENVIRONMENTAL INC.
36-15A 23rd Street
Long Island City, NY 11106
Tel: 718.383.2626, Fax: 718.383.7780
www.precision-enviro.com

No. Date Revision

SCALE:	NOT TO SCALE
DESIGNER:	MICHAEL PARPOUNAS
DRAWN BY:	CHRISTOPHER PLUMB
CHECKED BY:	CHRISTOPHER MIKIL
DATE:	22 MAR 2023

PROJECT: KING'S COUNTY SUPREME COURT BUILDING ACCESIBILITY RENOVATIONS
ADDRESS: 360 ADAMS STREET BROOKLYN, NY 11201

DRAWING TITLE: **ASBESTOS REMOVAL PLAN**

DRAWING No.: **H158**

PRECISION PROJECT No.: 2352-23-0002

11TH FLOOR KEY PLAN

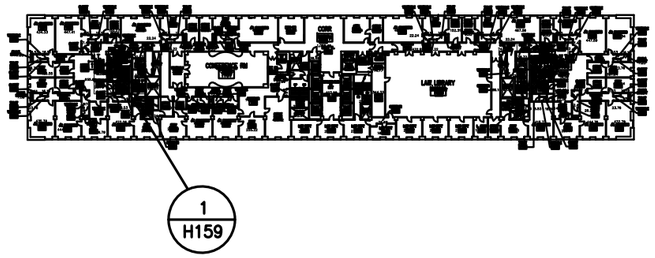

KEY	LOCATION	MATERIAL DESCRIPTION	MATERIAL CLASSIFICATION	ESTIMATED QUANTITY		NOTES
				LF	SF	
— · —	MEN'S BATHROOM 1128	Corrugated pipe insulation and associated joint packing	ACM	18		See General Note 4
	MEN'S BATHROOM 1128	Pipe joint associated with fiberglass pipe insulation	ACM	3		See General Note 4
	MEN'S BATHROOM 1128	Mastic associated with bathroom mirrors	PACM		6	
	11TH FLOOR - SELECTIVE REMOVAL PLAN THROUGHOUT	Door core insulation	PACM		21	
	VESTIBULE 1128A	Backing associated with concrete door saddle	PACM		1	
	CORRIDOR OUTSIDE VESTIBULE 1128A	12" x 12" VFT (HA 68) & Associated Mastic (HA 69)	PACM Contaminated		6	See General Note 2
	VESTIBULE 1128A	Electrical wiring Insulation	ACM	150		See General Note 4
	VESTIBULE 1128A	Ceramic wall tile base-backing	ACM		30	

GENERAL NOTES

1 - This 12"x12" VFT and associated mastic are non-ACM. However, ACM 9X9 VAT **may** exist underneath the VFT at this location. Contractor and APM shall verify the Presence/Absence of ACM 9X9 VAT under this 12"X12" VFT prior to commence work. If ACM 9X9 VAT are present, all layers of flooring materials adhering to the ACM 9X9 VAT shall be removed and disposed as ACM.

2 - All layers of flooring materials adhering to the ACM 9X9 VAT shall be removed and disposed as ACM

3 - All layers of flooring materials adhering to the ACM 12"X12" VAT and/or associated mastic shall be removed and disposed as ACM

4 - All demolition necessary to access this ACM to establish its presence and for removal it must be conducted within negative pressure enclosures by licensed asbestos handlers. Demolition debris may be disposed of as construction and demolition debris provided the Abatement Project Monitor determines that it is not contaminated with asbestos and there has been no disturbance of ACM within the enclosure. If the demolition debris is determined to be contaminated or ACM has been disturbed, it must be disposed of as RACM asbestos waste.

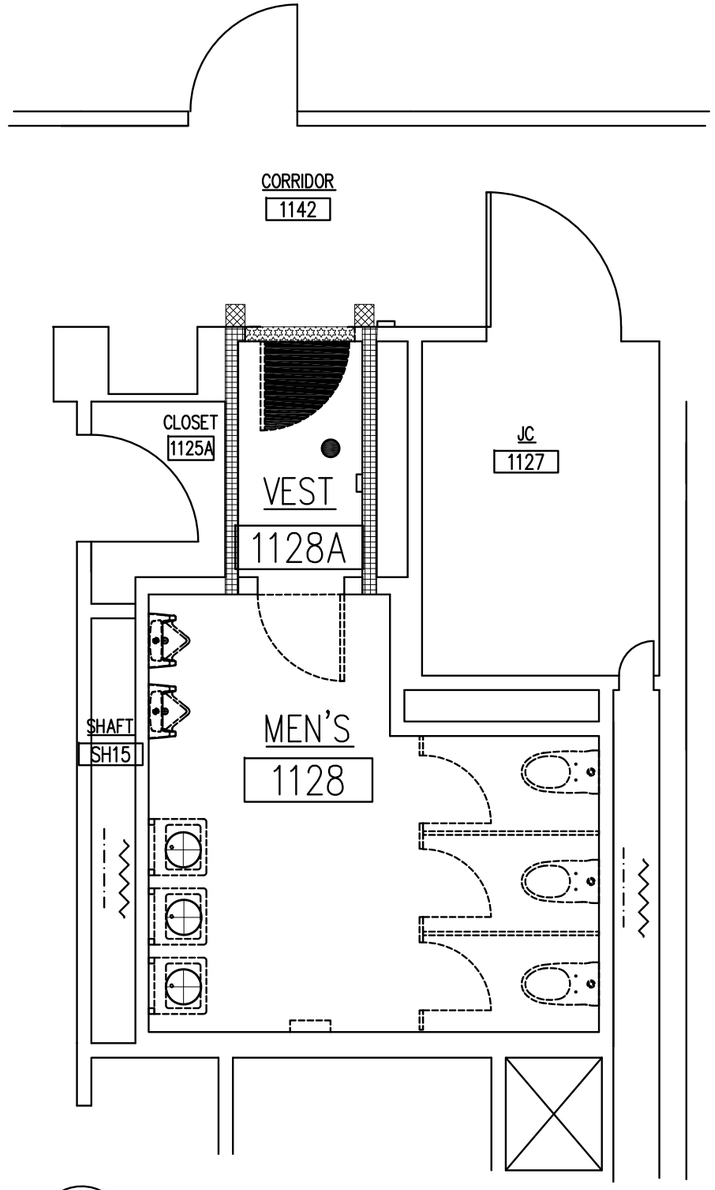

1 / H159 11TH FLOOR ASBESTOS REMOVAL PLAN
SCALE: N.T.S.

KING'S COUNTY SUPREME COURT
360 Adams Street
Brooklyn, NY 11201

PRECISION ENVIRONMENTAL INC.
36-15A 23rd Street
Long Island City, NY 11106
Tel: 718.383.2626, Fax: 718.383.7780
www.precision-enviro.com

No. Date Revision

SCALE:	NOT TO SCALE
DESIGNER:	MICHAEL PARPOUNAS
DRAWN BY:	CHRISTOPHER PLUMB
CHECKED BY:	CHRISTOPHER MIKIL
DATE:	22 MAR 2023

PROJECT: KING'S COUNTY SUPREME COURT BUILDING ACCESIBILITY RENOVATIONS
ADDRESS: 360 ADAMS STREET BROOKLYN, NY 11201

DRAWING TITLE: **ASBESTOS REMOVAL PLAN**

DRAWING No.: **H159**

PRECISION PROJECT No.: 2352-23-0002